FED. RD. DIVISION	STATE	PROJECT	TYPE FUNDS
2	OHIO	STATE	

1/1

R/W PLAN

CLI-124-0.48
CLINTON COUNTY

Drawn by Date
Revised

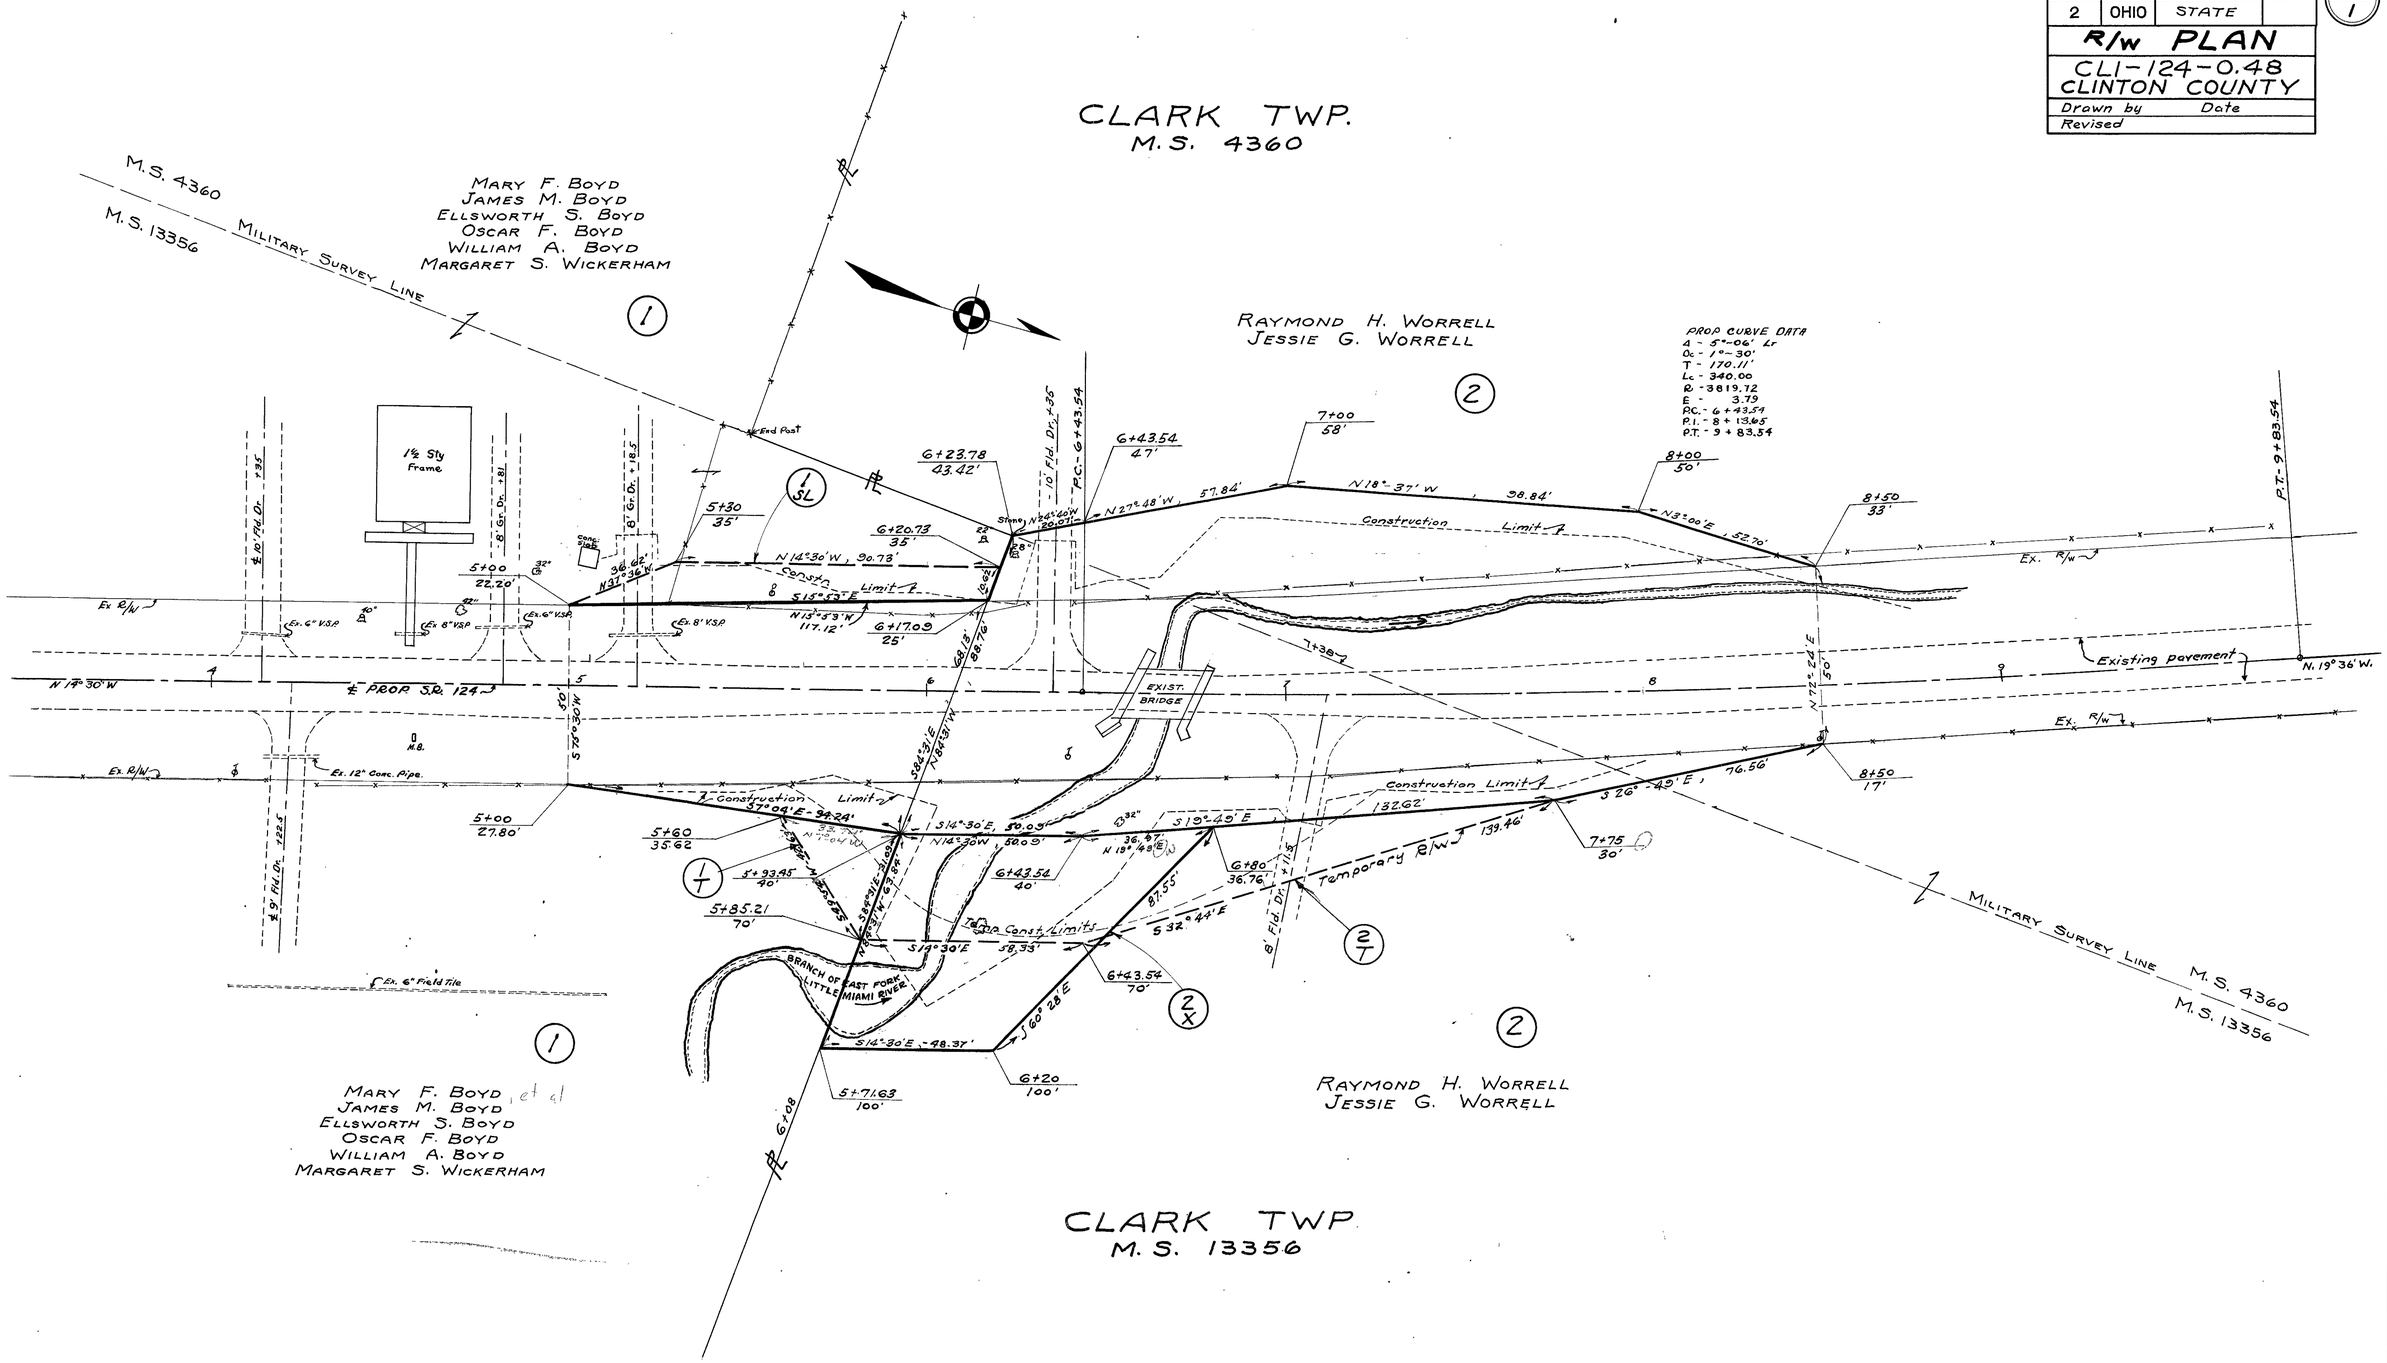

CLI-124-0.48
STA. 4+00 TO 9+83.54