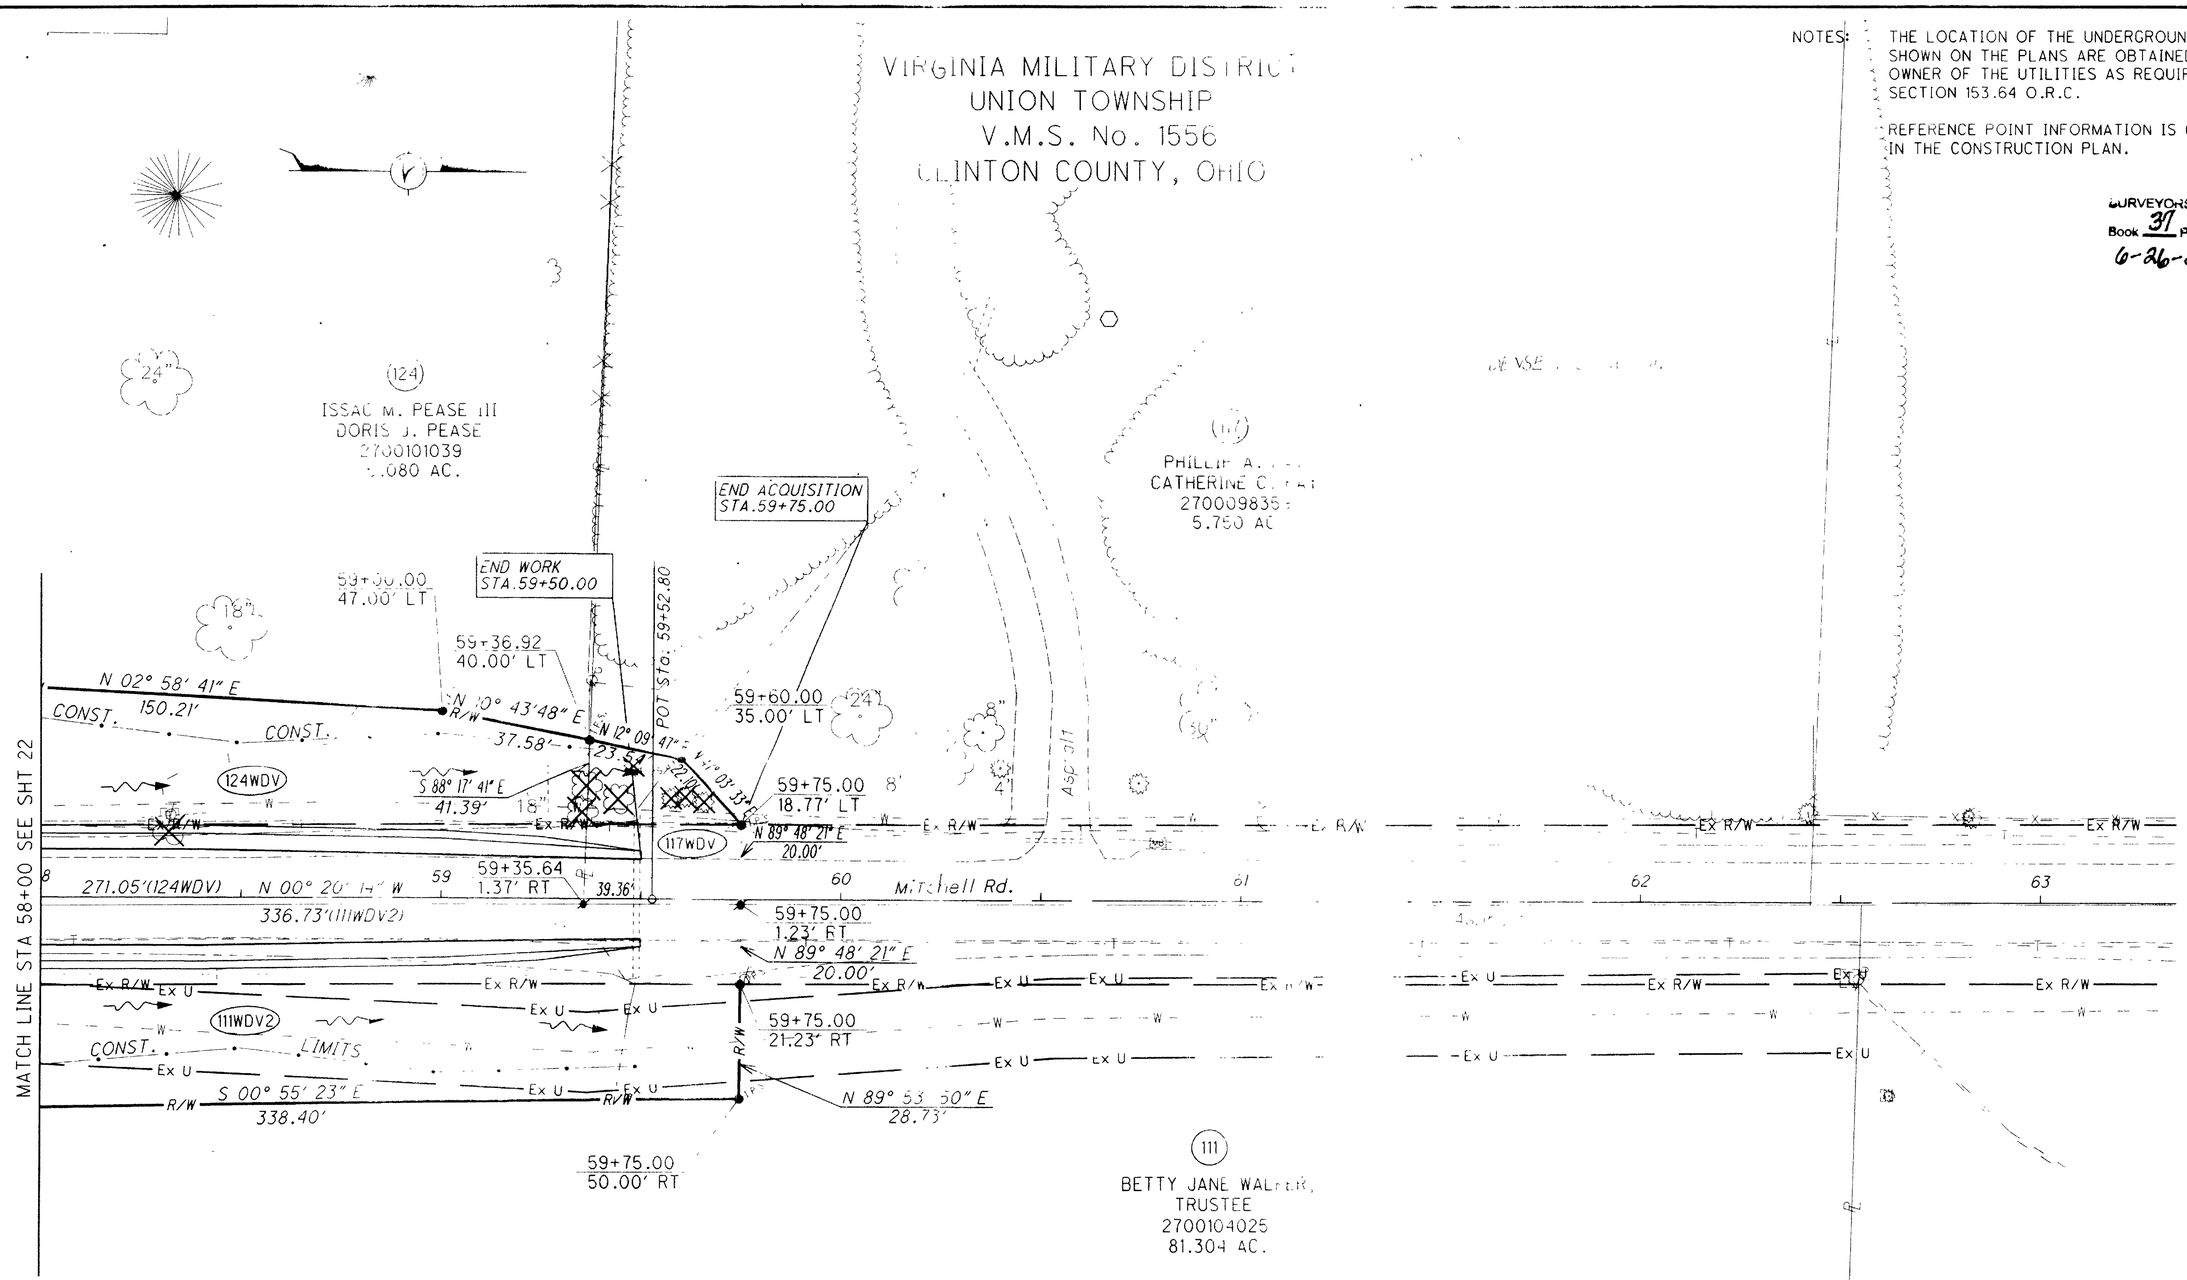

NOTES: THE LOCATION OF THE UNDERGROUND UTILITIES SHOWN ON THE PLANS ARE OBTAINED FROM THE OWNER OF THE UTILITIES AS REQUIRED BY SECTION 153.64 O.R.C.

REFERENCE POINT INFORMATION IS CONTAINED IN THE CONSTRUCTION PLAN.

SURVEYORS RECORD
Book 37 Page 249
6-26-2008

NOTE: ALL IRON PINS SET ARE ¾" x 30" WITH 2" DIA. ALUMINUM CAP STAMPED 'WOOLPERT ODOT R/W D-8'

MONUMENT LEGEND

- EXISTING R/W MONUMENT BOX
- PROPOSED R/W MONUMENT BOX
- EXISTING CONCRETE MONUMENT
- PROPOSED CONCRETE MONUMENT
- RAILROAD SPIKE FOUND
- RAILROAD SPIKE SET
- IRON PIN FOUND
- IRON PIN FOUND W/ ID CAP
- IRON PIN SET W/ ID CAP
- IRON PIPE FOUND
- IRON PIPE SET
- P.K. NAIL FOUND
- P.K. NAIL SET

STRUCTURE KEY

- RESIDENTIAL
- COMMERCIAL
- OUT-BUILDING

THIS IMPROVEMENT [illegible] DESIGNED FOR THROUGH TRAFFIC [illegible] BEEN DECLARED A LIMITED ACCESS HIGHWAY OR FREEWAY BY ACTION OF THE DIRECTOR IN ACCORDANCE WITH THE PRO-VISIONS OF SECTION 5511.0. OF THE REVISED CODE OF OHIO.

* DENOTES RIGHT OF WAY ENCROACHMENT

REV. BY	DATE	DESCRIPTION
JDH	3/14/08	ADDED EXISTING UTILITY EASEMENT

DATE COMPLETED

HORIZONTAL SCALE IN FEET

PID NO. 78571

MJW

SWN

RIGHT OF WAY PLAN MITCHELL RD.
STA 58+00 TO STA 63+00

CLI-73-6.52

G:\SVA\ERO\63484 CLI-73-1180\78571\row\sheets\78571rp013.dgn