28B

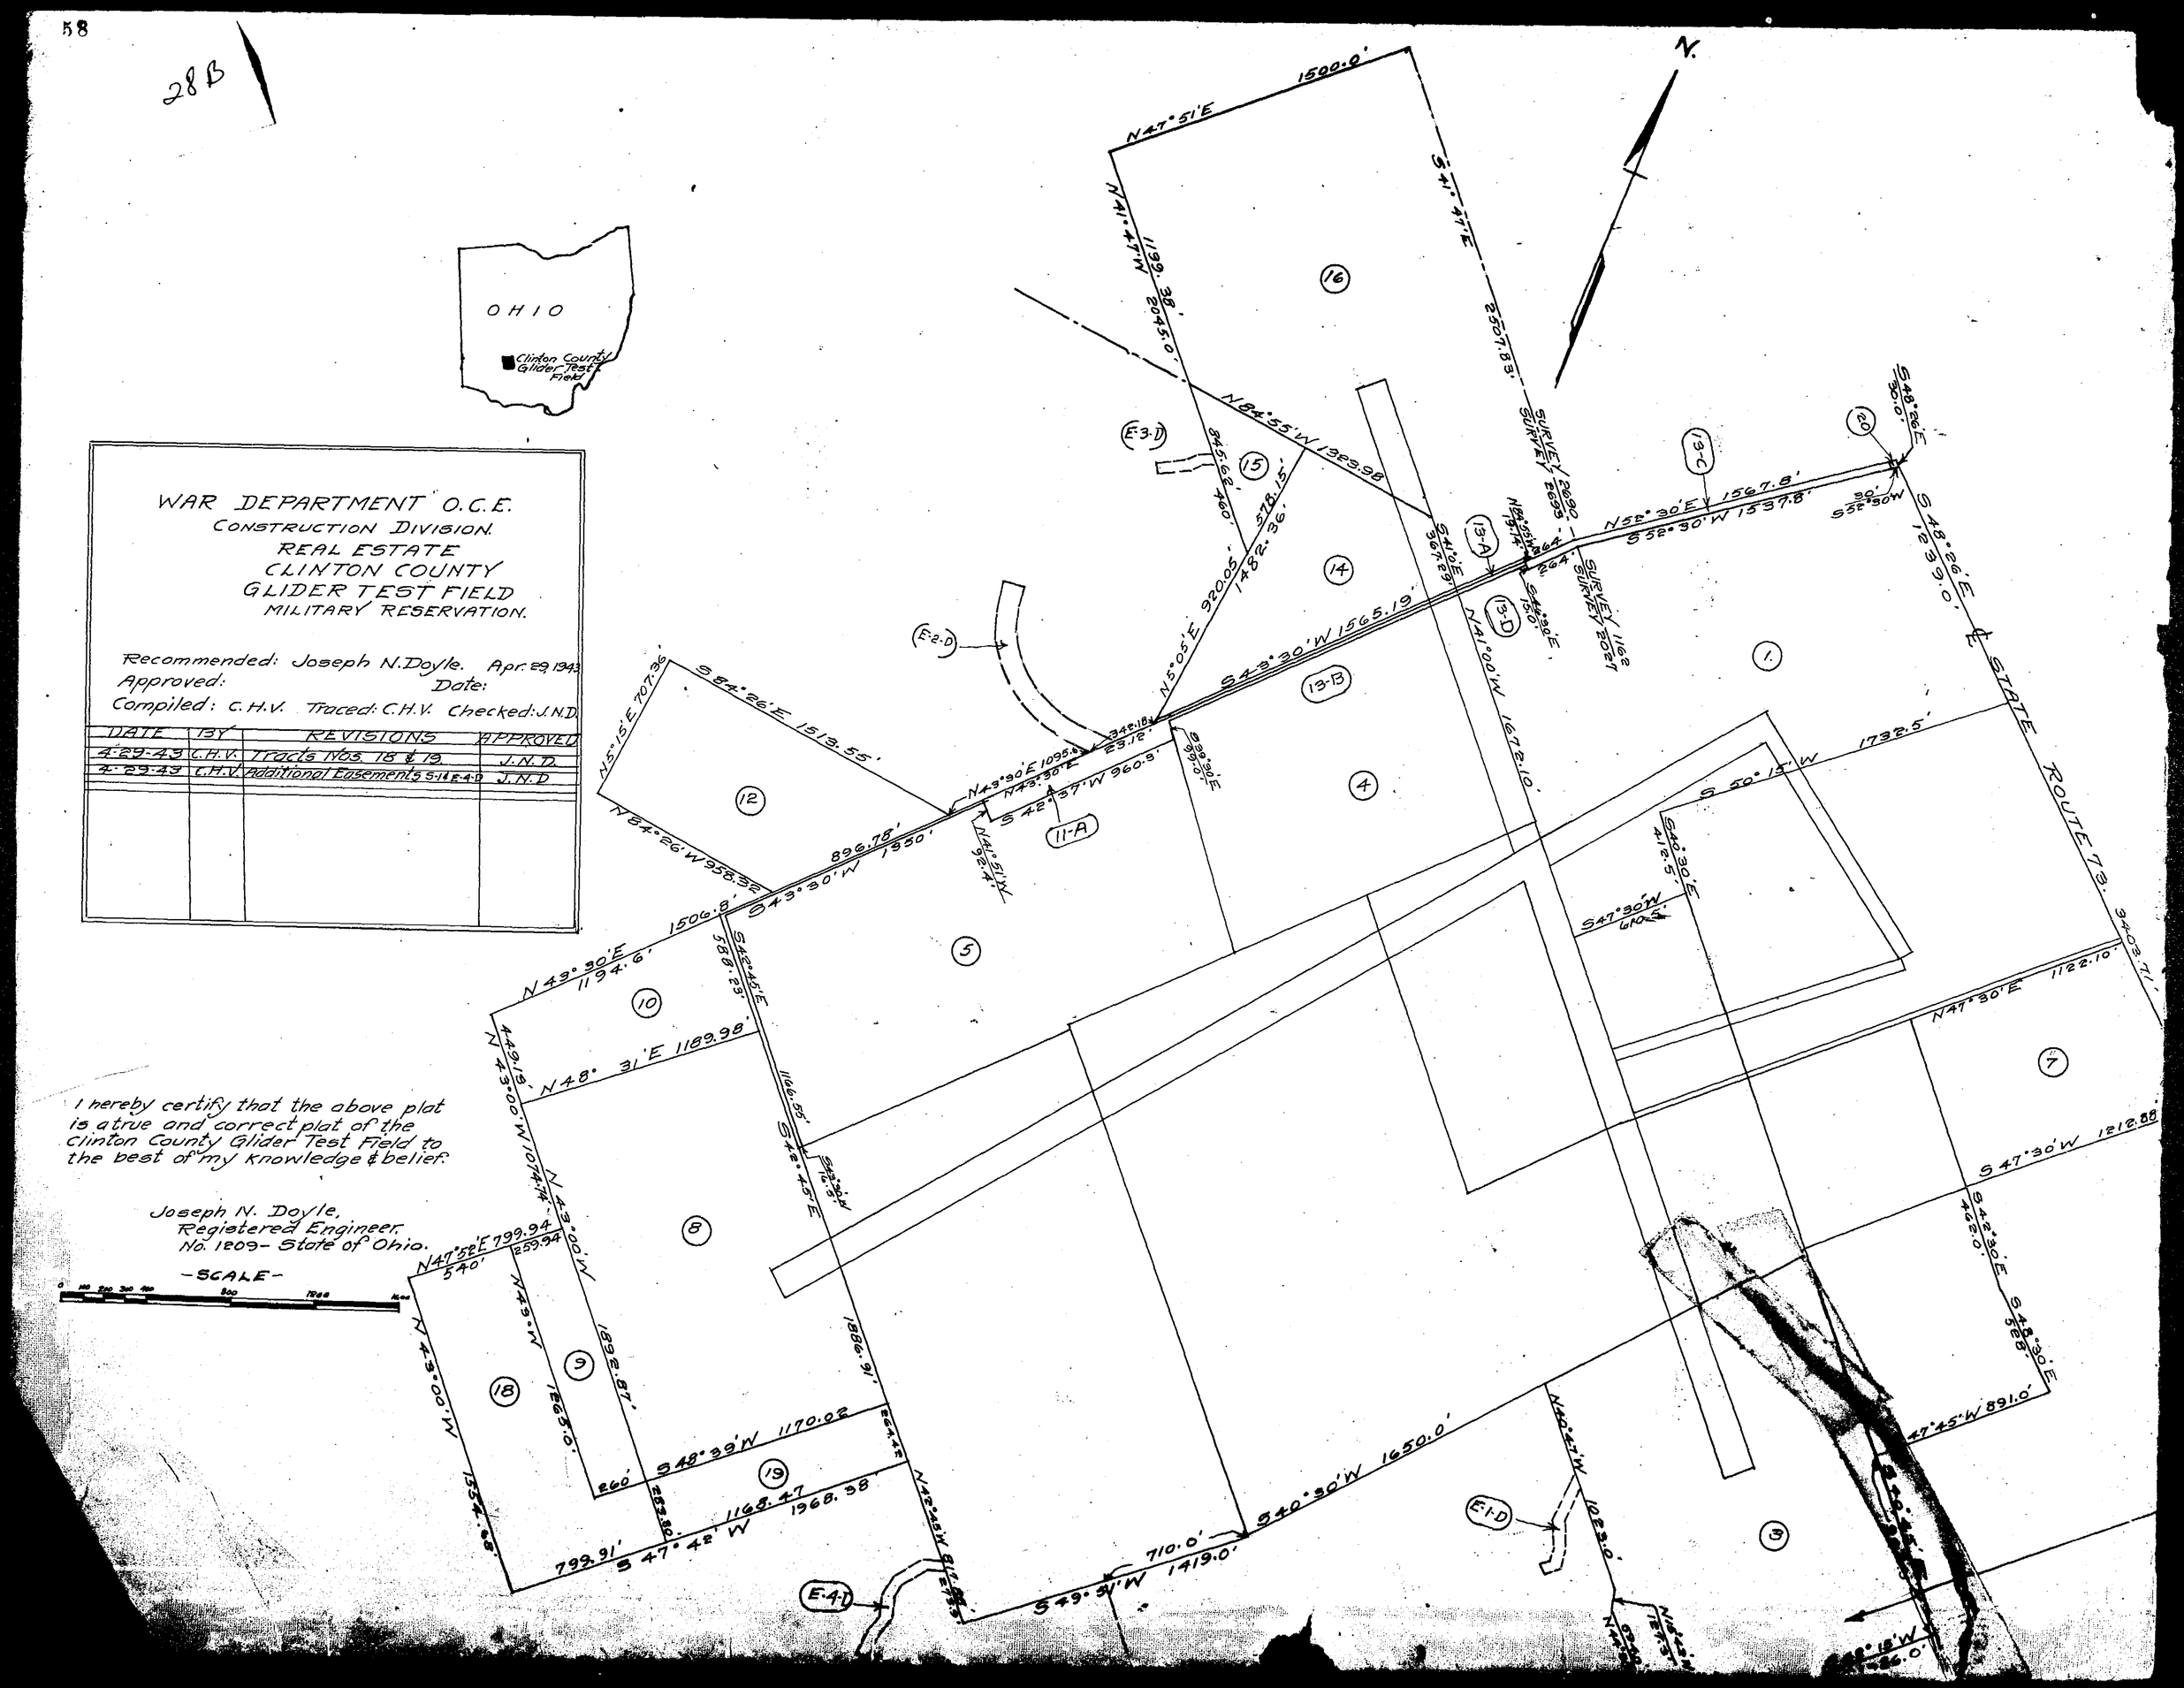
OHIO
Clinton County Glider Test Field
WAR DEPARTMENT O.C.E.
CONSTRUCTION DIVISION.
REAL ESTATE
CLINTON COUNTY
GLIDER TEST FIELD
MILITARY RESERVATION.
Recommended: Joseph N. Doyle. Apr. 29, 1943
Approved: Date:
Compiled: C.H.V. Traced: C.H.V. Checked: J.N.D.
DATE | BY | REVISIONS | APPROVED
4-29-43 | C.H.V. | Tracts Nos. 18 & 19. | J.N.D.
4-29-43 | C.H.V. | Additional Easements 5-14 E-4-D | J.N.D.
I hereby certify that the above plat is a true and correct plat of the Clinton County Glider Test Field to the best of my knowledge & belief.
Joseph N. Doyle,
Registered Engineer.
No. 1209 - State of Ohio.
-SCALE-
N.
STATE ROUTE 73.
SURVEY 2690
SURVEY 1162
SURVEY 2021
N 47° 51' E 1500.0'
S 41° 47' E 2507.53'
N 41° 47' W 1199.38'
N 84° 55' W 1329.98'
N 52° 30' E 1567.8'
S 52° 30' W 1537.8'
S 48° 26' E 1239.0'
S 48° 26' E 30.0'
S 52° 30' W 30'
S 41° 0' E 367.29'
N 41° 00' W 1672.10'
S 43° 30' W 1565.19'
N 5° 05' E 920.05'
S 84° 26' E 1513.55'
N 15° 15' E 707.36'
N 84° 26' W 958.32'
S 43° 30' W 1850'
N 43° 30' E 1095.6'
S 42° 37' W 960.9'
S 50° 15' W 1732.5'
S 47° 30' W 1210.88'
N 47° 30' E 1122.10'
S 42° 30' E 4620'
S 48° 30' E 328'
S 47° 45' W 891.0'
S 40° 30' W 1650.0'
S 49° 51' W 1419.0'
S 47° 42' W 1968.38'
N 43° 00' W 1074.74'
N 47° 52' E 799.94'
N 43° 30' E 1194.6'
N 48° 31' E 1189.98'
S 42° 45' E 588.23'
S 48° 30' W 1170.02'
N 42° 45' W 816.06'
(E-1-D)
(E-2-D)
(E-3-D)
(E-4-D)
(11-A)
(13-A)
(13-B)
(13-C)
(13-D)