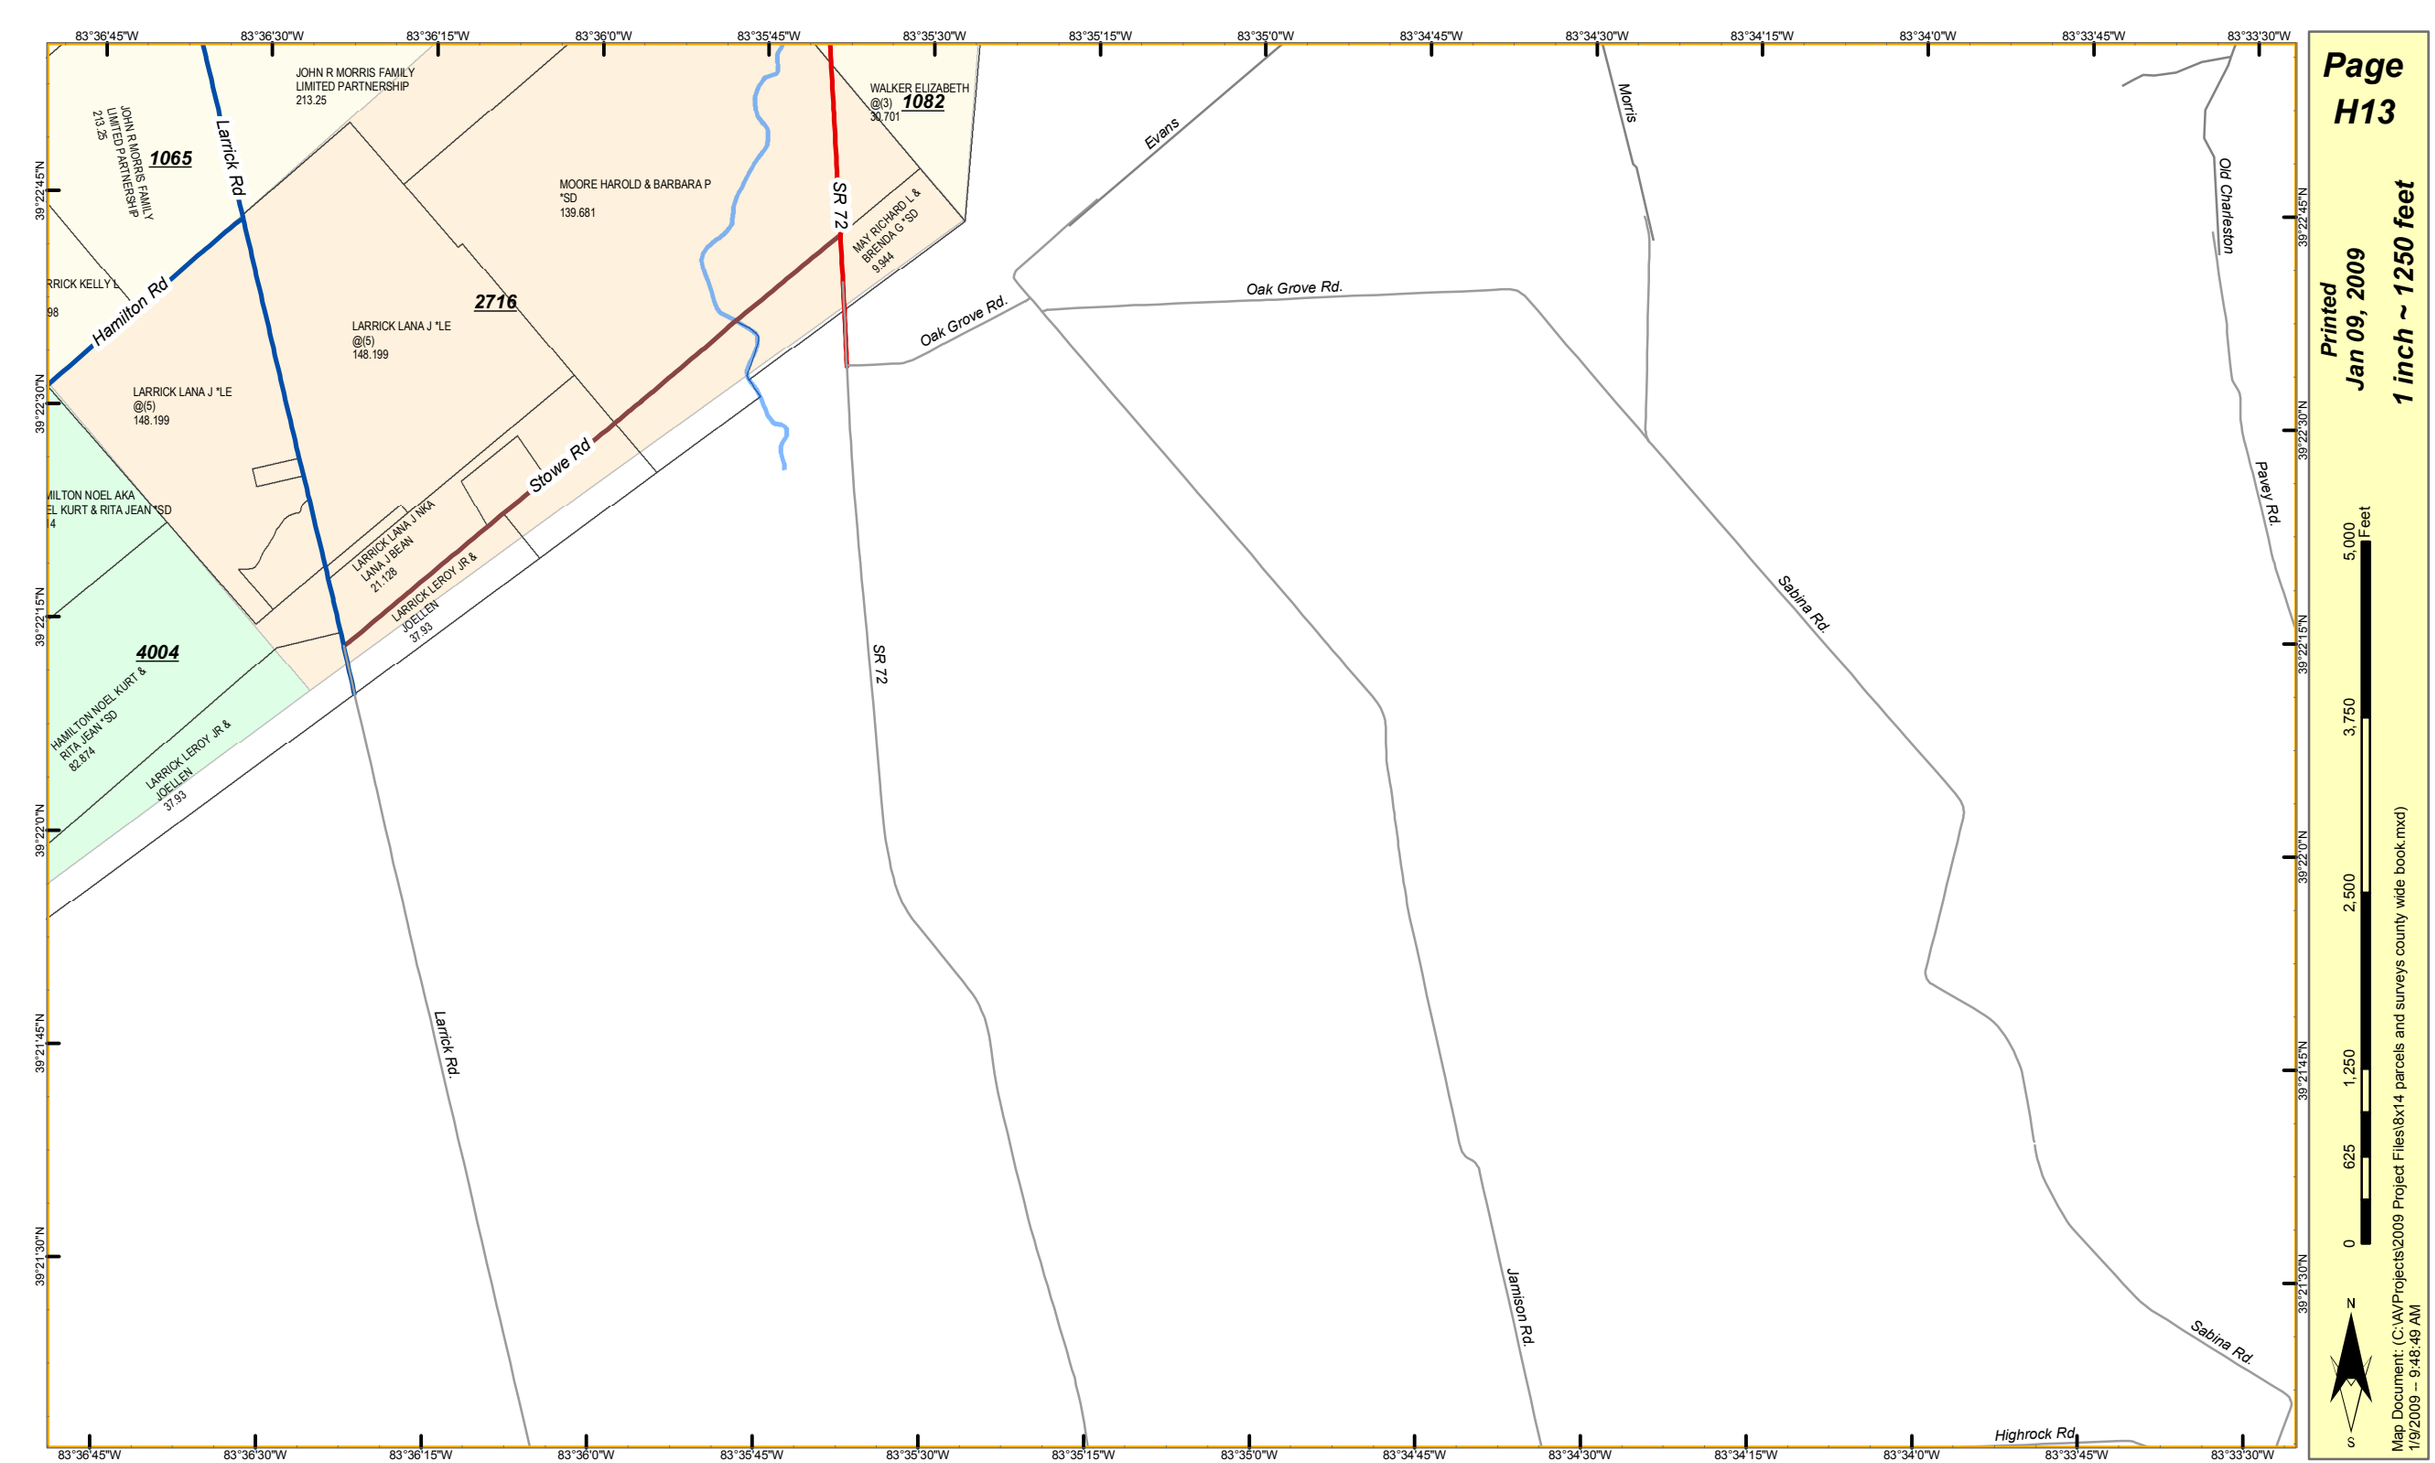
Page H13
Printed Jan 09, 2009
1 inch ~ 1250 feet
1065
2716
1082
4004
JOHN R MORRIS FAMILY LIMITED PARTNERSHIP 213.25
JOHN R MORRIS FAMILY LIMITED PARTNERSHIP 213.25
WALKER ELIZABETH @(3) 30.701
MOORE HAROLD & BARBARA P *SD 139.681
MAY RICHARD L & BRENDA G *SD 9.944
LARRICK LANA J *LE @(5) 148.199
LARRICK LANA J *LE @(5) 148.199
LARRICK LANA J NKA LANA J BEAN 21.128
LARRICK LEROY JR & JOELLEN 37.93
HAMILTON NOEL KURT & RITA JEAN *SD 82.874
LARRICK LEROY JR & JOELLEN 37.93
Larrick Rd
Hamilton Rd
Stowe Rd
SR 72
Oak Grove Rd.
Evans
Morris
Old Charleston
Pavey Rd.
Sabina Rd.
Jamison Rd.
Highrock Rd.
83°36'45"W
83°36'30"W
83°36'15"W
83°36'0"W
83°35'45"W
83°35'30"W
83°35'15"W
83°35'0"W
83°34'45"W
83°34'30"W
83°34'15"W
83°34'0"W
83°33'45"W
83°33'30"W
39°22'45"N
39°22'30"N
39°22'15"N
39°22'0"N
39°21'45"N
39°21'30"N
0
625
1,250
2,500
3,750
5,000
Feet
N
S
Map Document: (C:\AVProjects\2009 Project Files\8x14 parcels and surveys county wide book.mxd)
1/9/2009 -- 9:48:49 AM