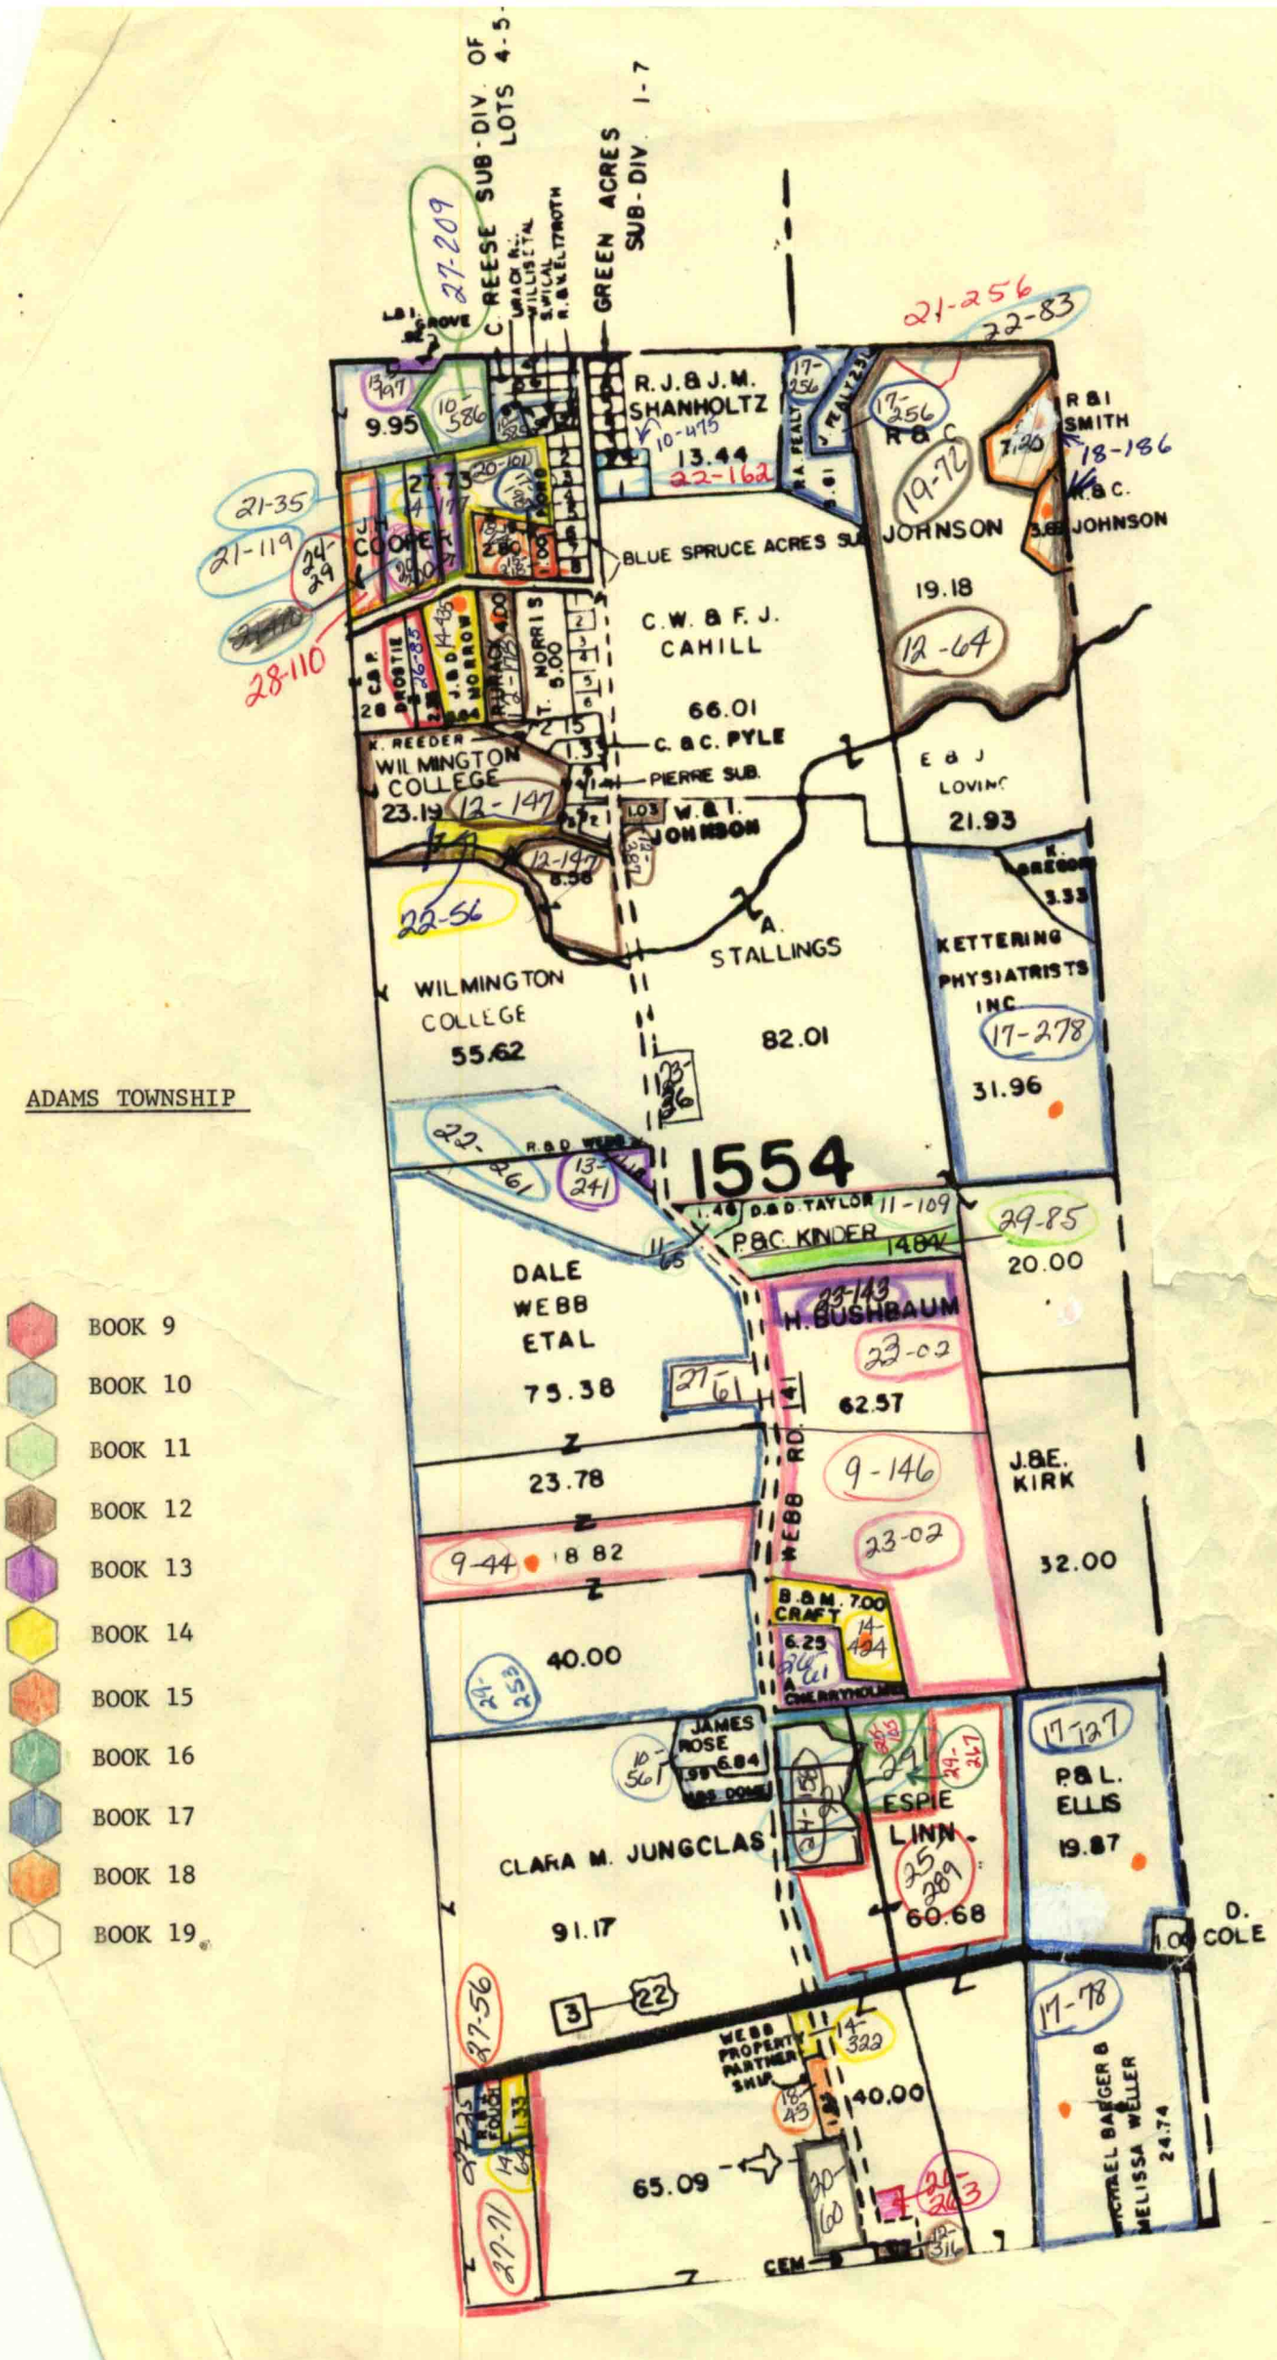
ADAMS TOWNSHIP
1554
BOOK 9
BOOK 10
BOOK 11
BOOK 12
BOOK 13
BOOK 14
BOOK 15
BOOK 16
BOOK 17
BOOK 18
BOOK 19
C. REESE SUB-DIV. OF LOTS 4-5
GREEN ACRES SUB-DIV. 1-7
R.J.&J.M. SHANHOLTZ
10-475
13.44
22-162
BLUE SPRUCE ACRES SUB
C.W.&F.J. CAHILL
66.01
C.&C. PYLE
PIERRE SUB.
W.&I. JOHNSON
WILMINGTON COLLEGE
23.19
12-147
WILMINGTON COLLEGE
55.62
A. STALLINGS
82.01
JOHNSON
19.18
12-64
R.&C. JOHNSON
7.20
18-186
E.&J. LOVING
21.93
KETTERING PHYSIATRISTS INC
17-278
31.96
DALE WEBB ETAL
75.38
H. BUSHBAUM
23-02
62.57
WEBB RD.
9-146
23-02
J.&E. KIRK
32.00
P.&C. KINDER
14-84
20.00
D.&D. TAYLOR
11-109
B.&M. CRAFT
14-484
CHERRYHOLME
JAMES ROSE
6.84
CLARA M. JUNGCLAS
91.17
ESPIE LINN
60.68
P.&L. ELLIS
19.87
17-127
D. COLE
WEBB PROPERTY PARTNERSHIP
40.00
65.09
MICHAEL BADGER & MELISSA WELLER
24.74
17-78
CEM
21-256
22-83
27-209
21-35
21-119
28-110
22-56
9-44
18.82
40.00
23.78
27-56
27-71