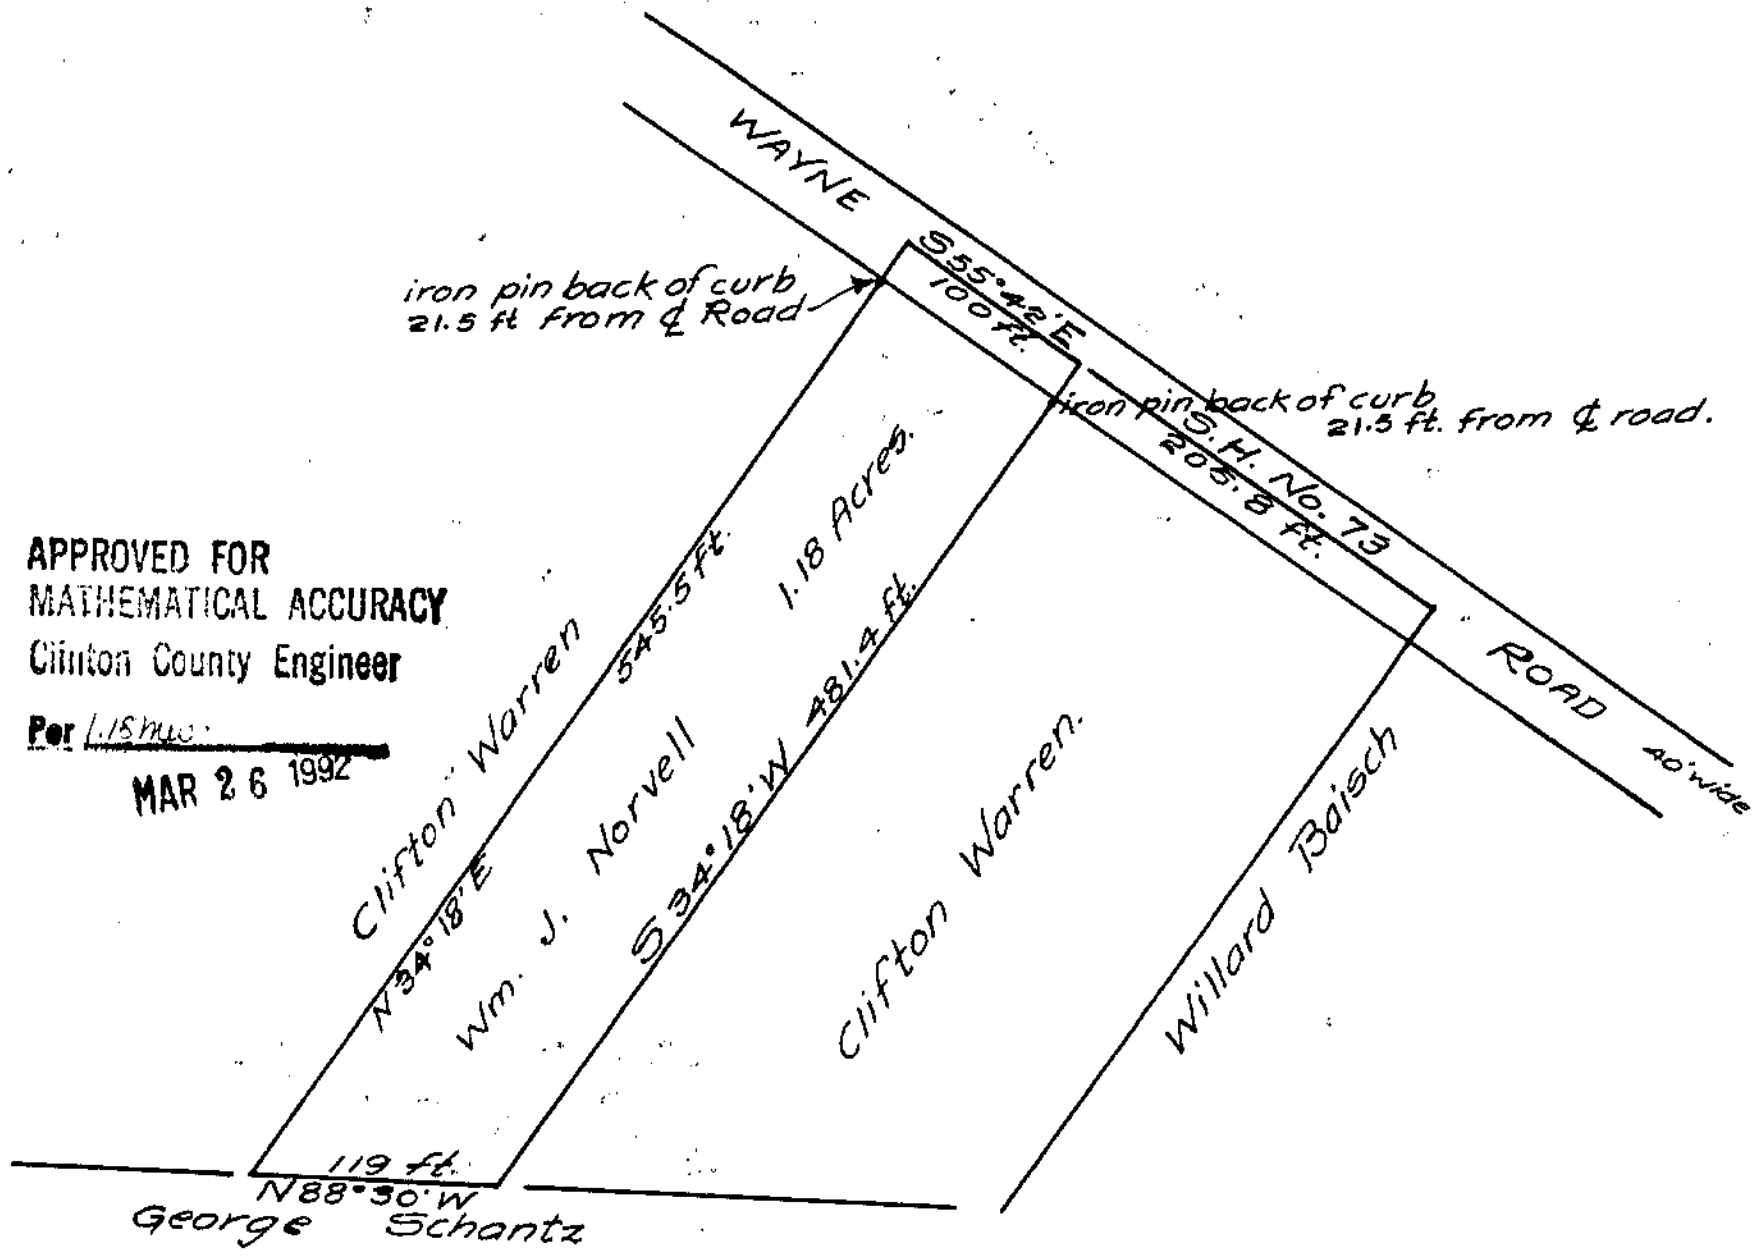

APPROVED FOR
MATHEMATICAL ACCURACY
Clinton County Engineer
Per L.I.Shue
MAR 26 1992

WM. J. NORVELL.
Survey No. 1057,
Extension to Wilmington
Clinton County, Ohio.
Scale: 1 inch = 100 ft.

I hereby certify the above to be a correct plat of a survey made by me on December 5, 1953.

E. B. Stokes,
Reg. Surveyor No. 2628
Reg. Engineer No. 6107.

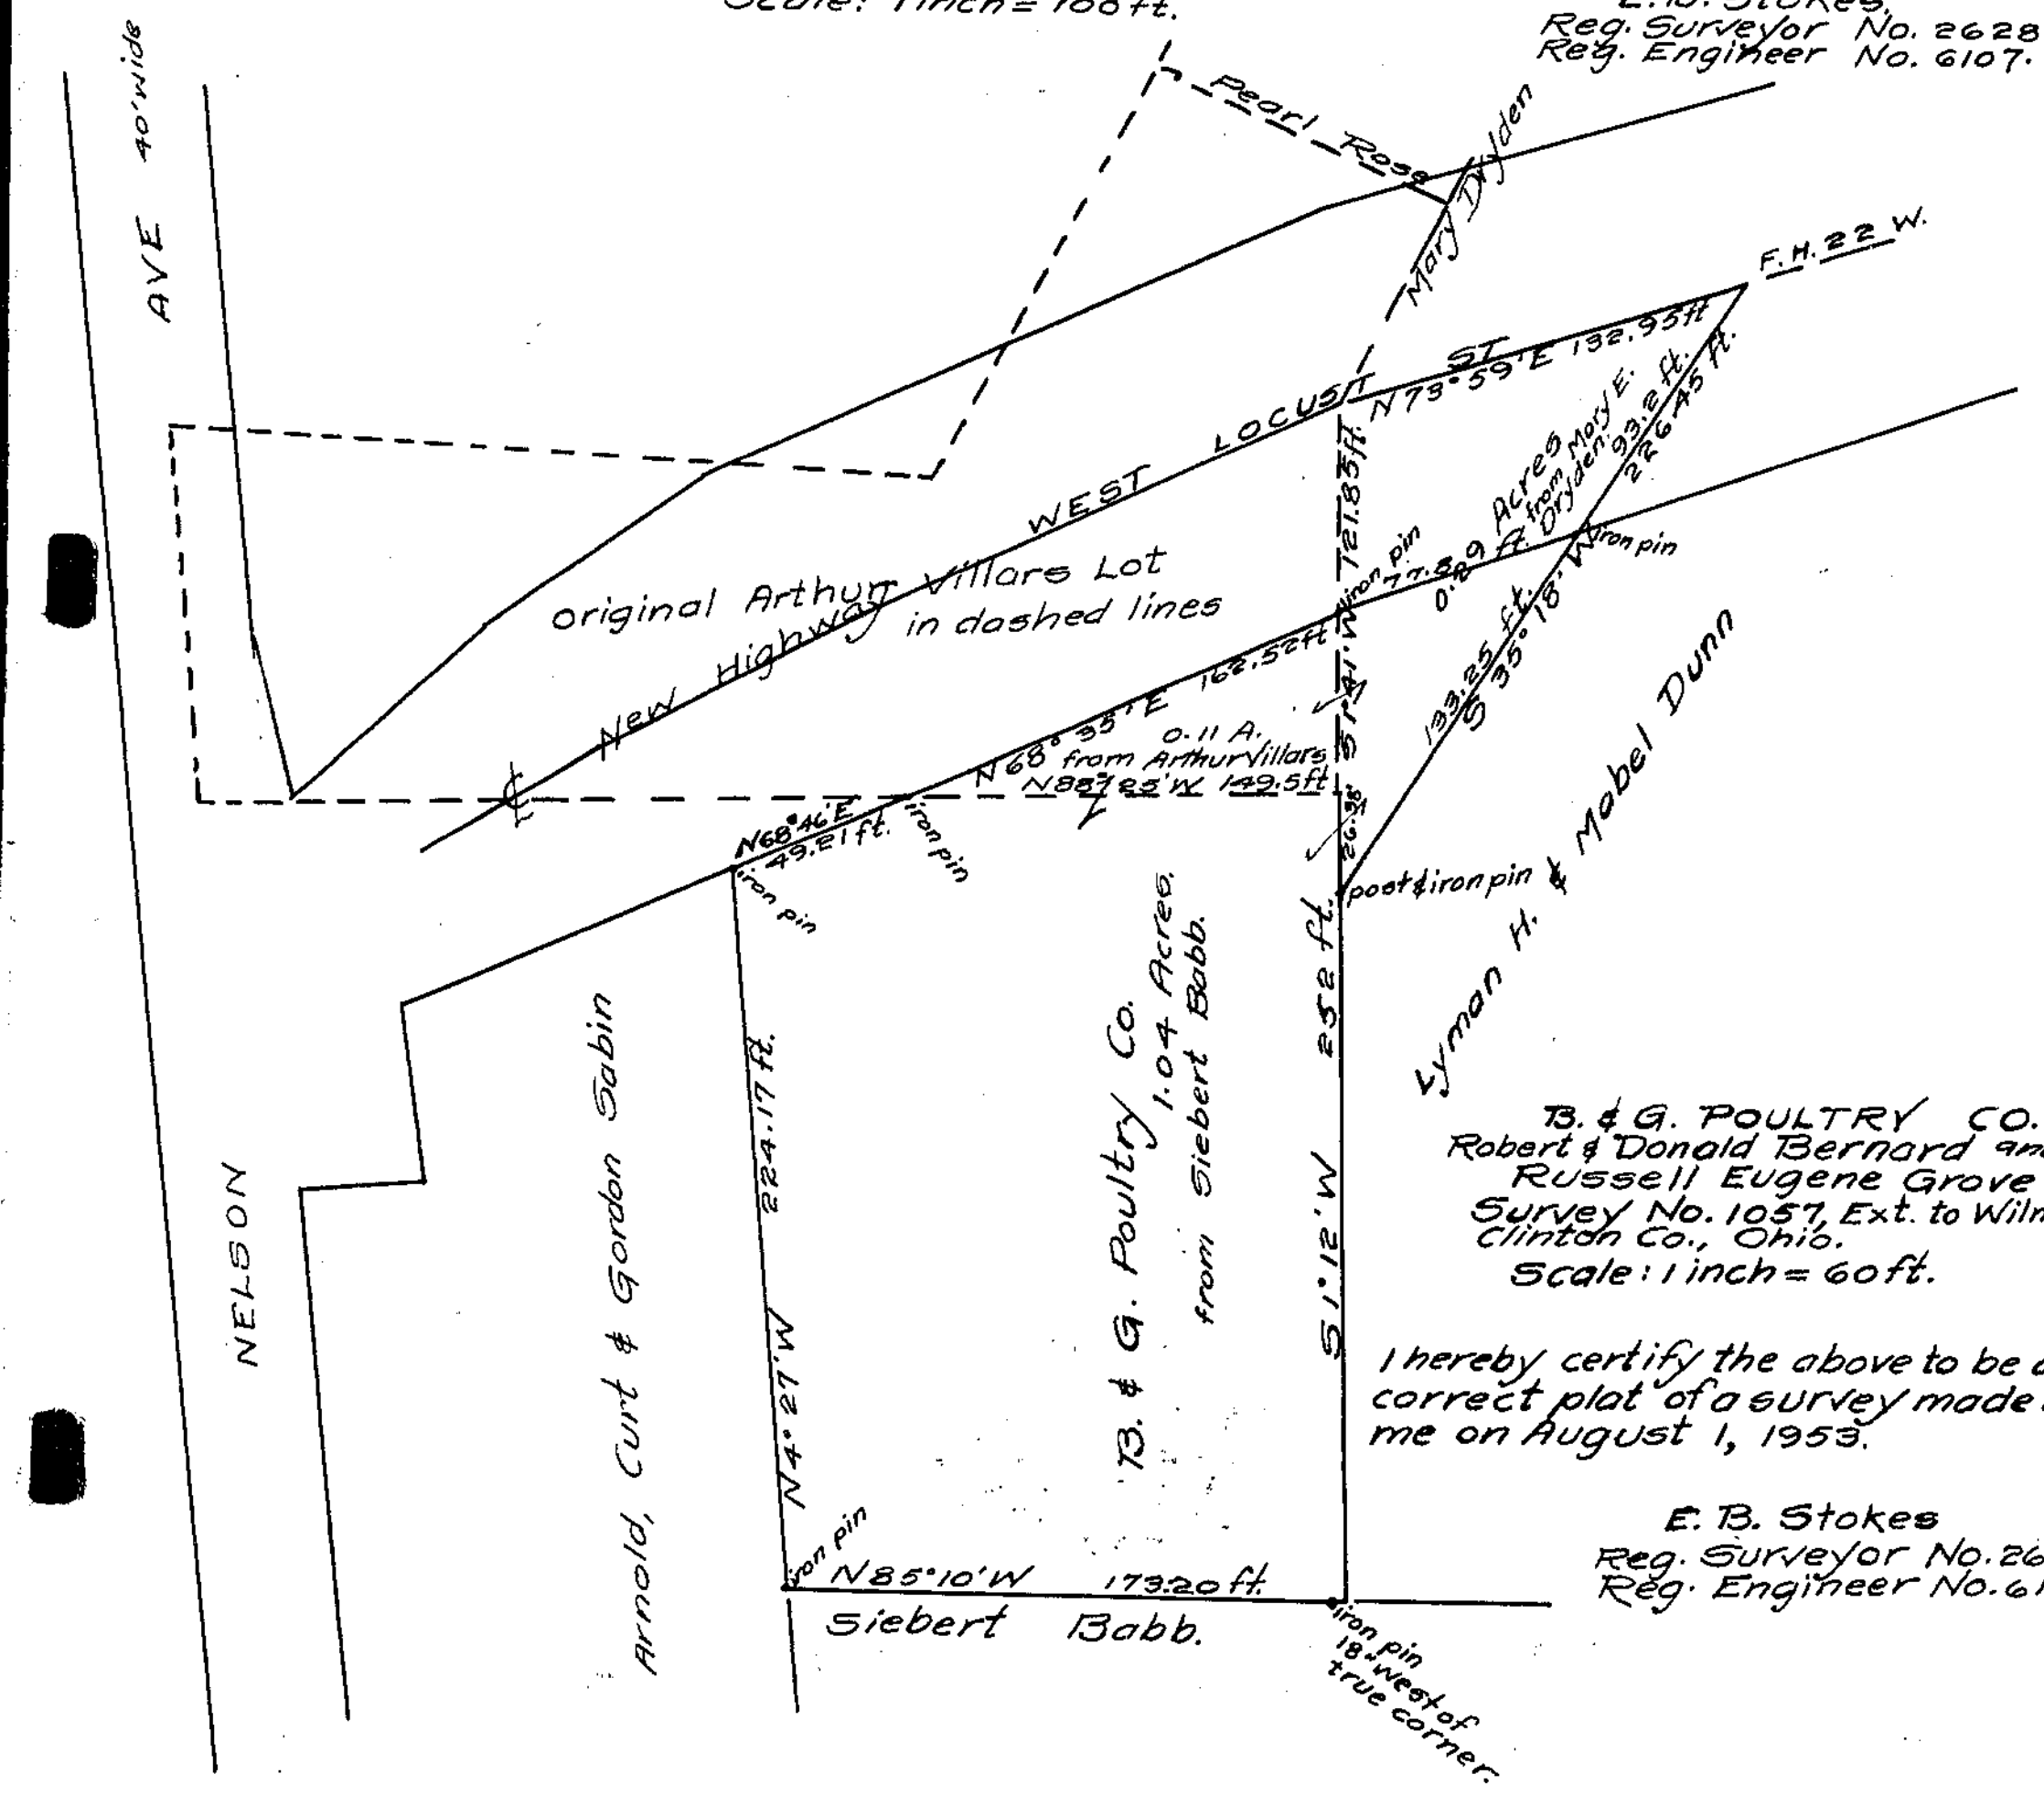

B. & G. POULTRY CO.
Robert & Donald Bernard and
Russell Eugene Grove
Survey No. 1057, Ext. to Wilmington,
Clinton Co., Ohio.
Scale: 1 inch = 60 ft.

I hereby certify the above to be a correct plat of a survey made by me on August 1, 1953.

E. B. Stokes
Reg. Surveyor No. 2628
Reg. Engineer No. 6107.