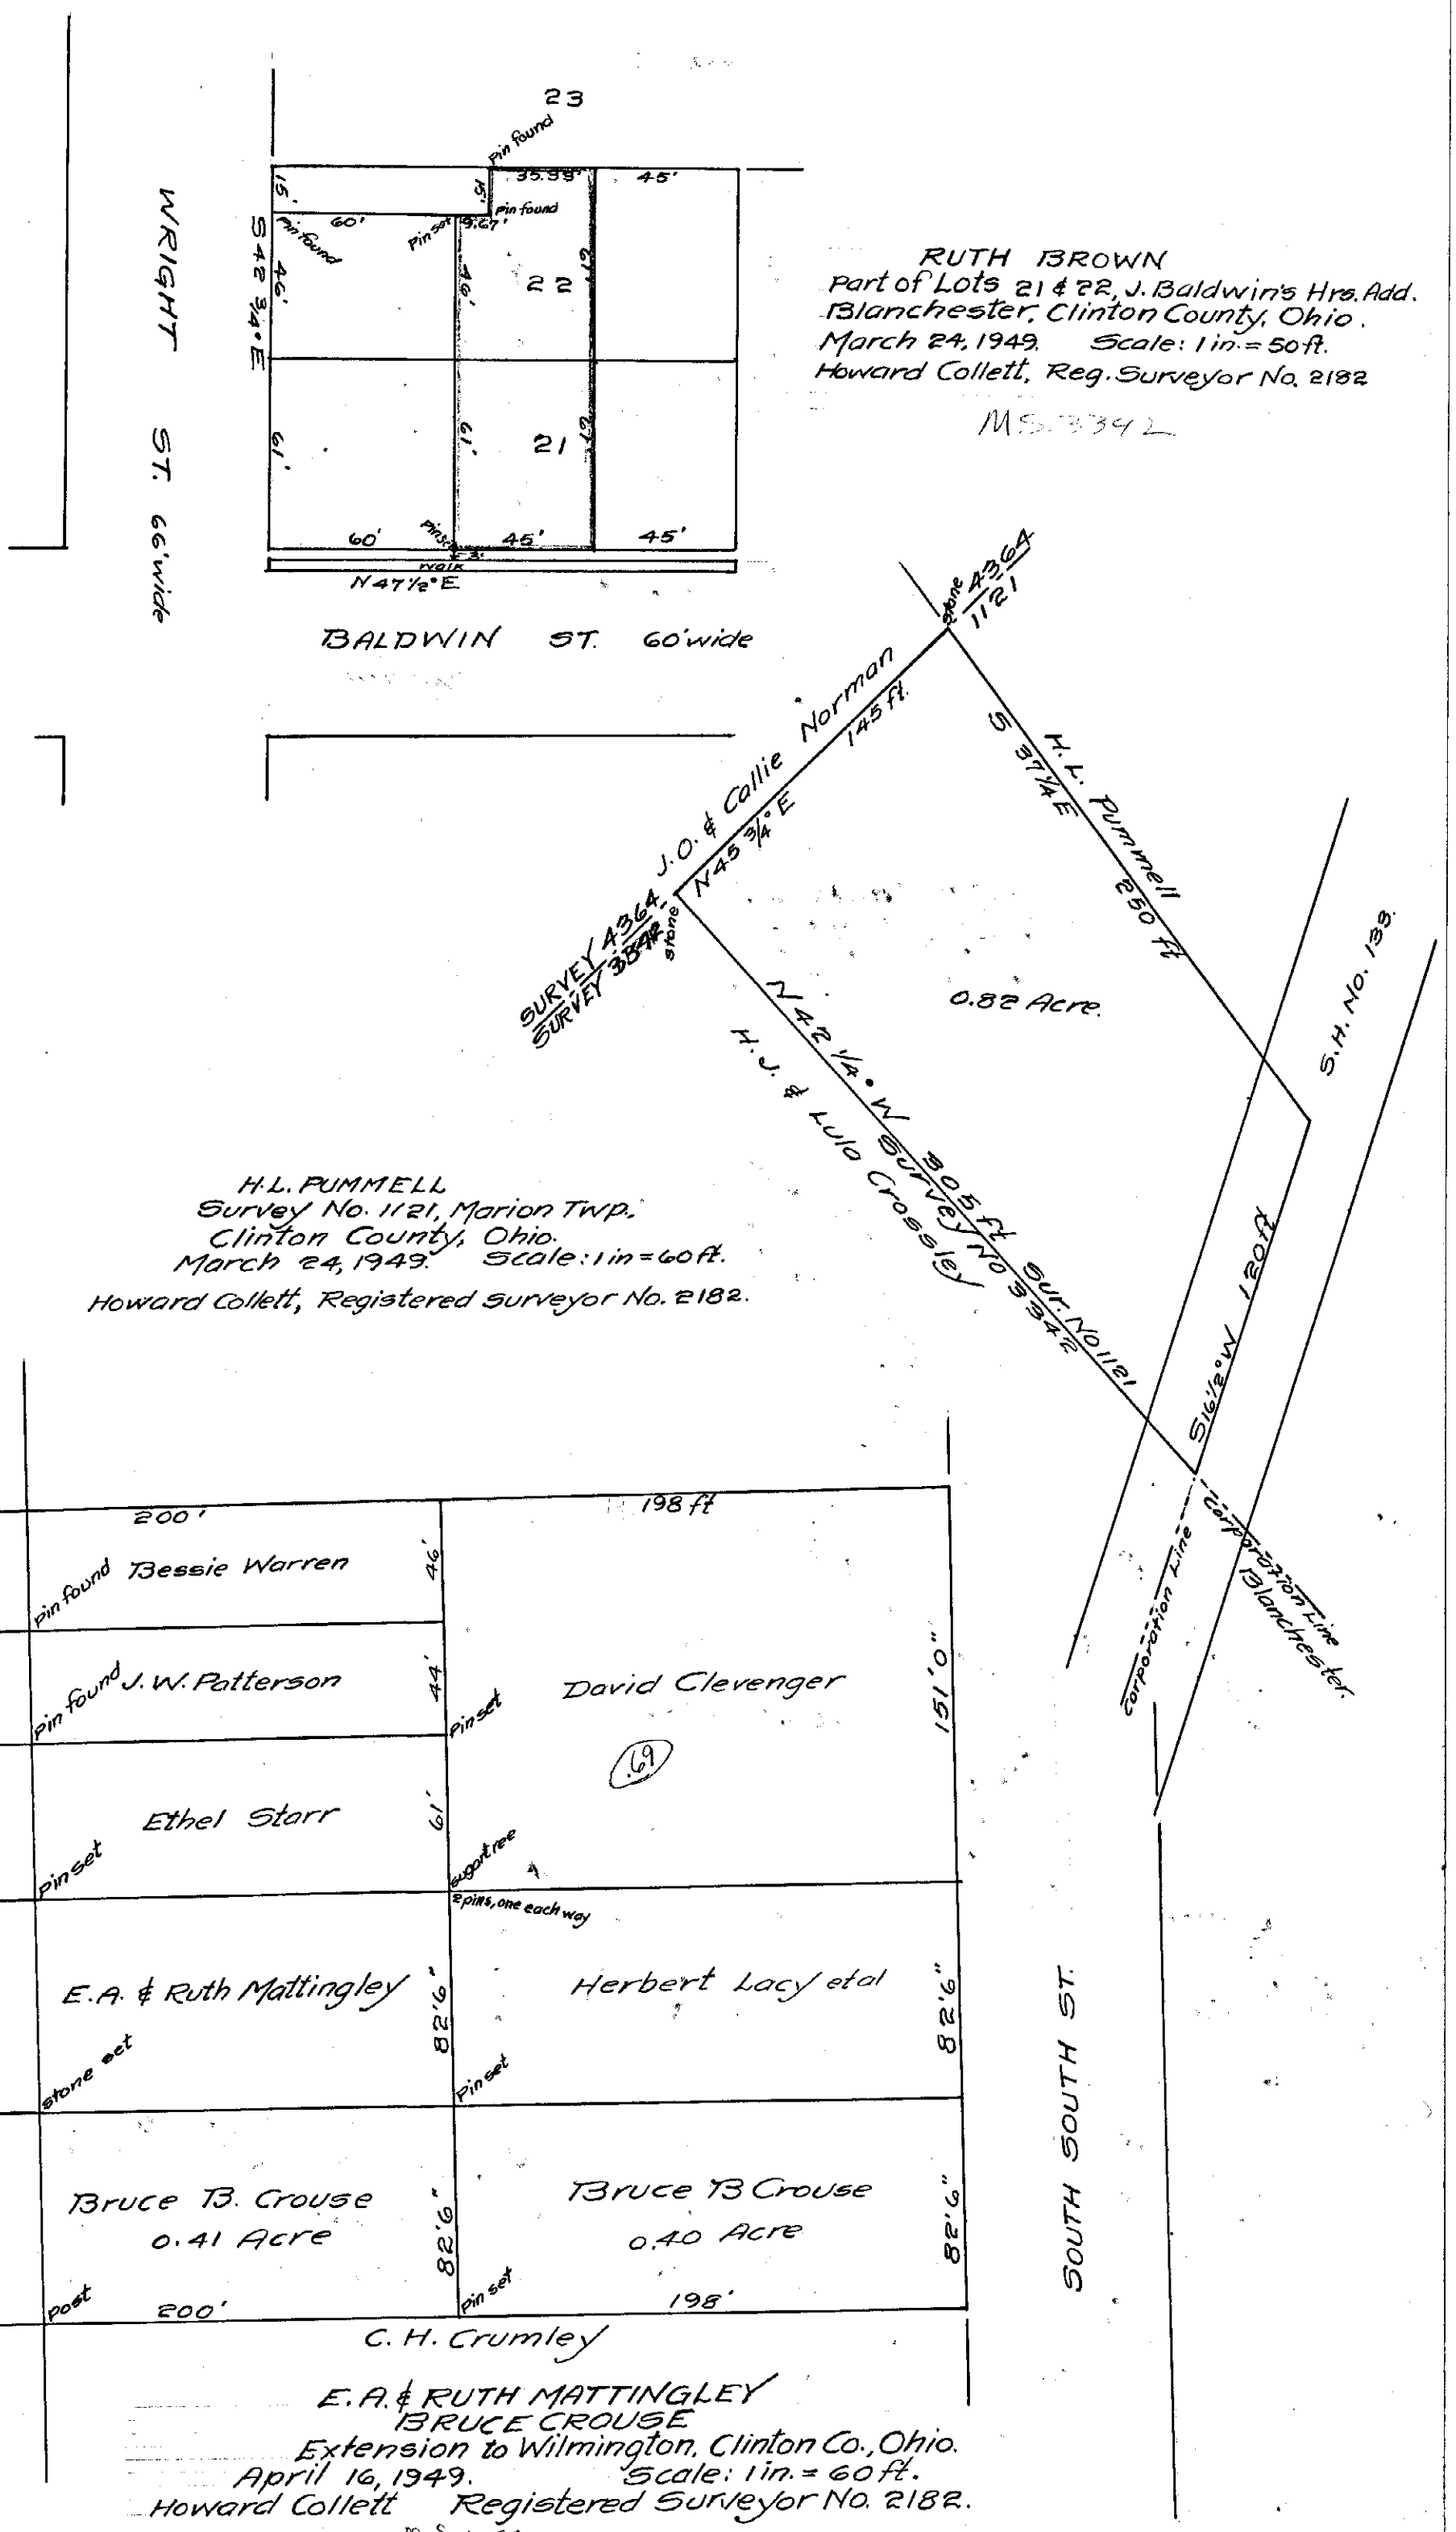
23
pin found
35.99'
45'
15'
60'
pin found
pin set
9.67'
S 42 3/4° E
46'
22
61'
21
60'
45'
45'
walk
N 47 1/2° E
WRIGHT ST. 66' wide
BALDWIN ST. 60' wide
RUTH BROWN
Part of Lots 21 & 22, J. Baldwin's Hrs. Add.
Blanchester, Clinton County, Ohio.
March 24, 1949. Scale: 1 in. = 50 ft.
Howard Collett, Reg. Surveyor No. 2182
M.S. 3342
stone
43.64
1121
J.O. & Collie Norman
145 ft.
S 37 1/4 E
H. L. Pummell
250 ft
N 45 3/4° E
SURVEY 4364.
SURVEY 3342
stone
0.82 Acre.
N 42 1/4° W 305 ft
H. J. & Lulo Crossley
Survey No 3342
Sur. No 1121
S.H. No. 133.
S 16 1/2° W 120 ft
Corporation Line
Corporation Line
Blanchester.
H.L. PUMMELL
Survey No. 1121, Marion Twp.
Clinton County, Ohio.
March 24, 1949. Scale: 1 in = 60 ft.
Howard Collett, Registered Surveyor No. 2182.
ST.
200'
198 ft
46'0"
Pin found Bessie Warren
46'
44'0"
Pin found J. W. Patterson
44'
Pin set
David Clevenger
151'0"
.69
61'0"
Ethel Starr
61'
Pin set
sugar tree
2 pins, one each way
82'6"
E.A. & Ruth Mattingley
82'6"
Herbert Lacy et al
82'6"
stone set
Pin set
82'6"
Bruce B. Crouse
0.41 Acre
82'6"
Bruce B Crouse
0.40 Acre
82'6"
post
200'
pin set
198'
SOUTH SOUTH ST.
C. H. Crumley
MULBERRY
E.A. & RUTH MATTINGLEY
BRUCE CROUSE
Extension to Wilmington, Clinton Co., Ohio.
April 16, 1949. Scale: 1 in. = 60 ft.
Howard Collett Registered Surveyor No. 2182.
M.S. 1052