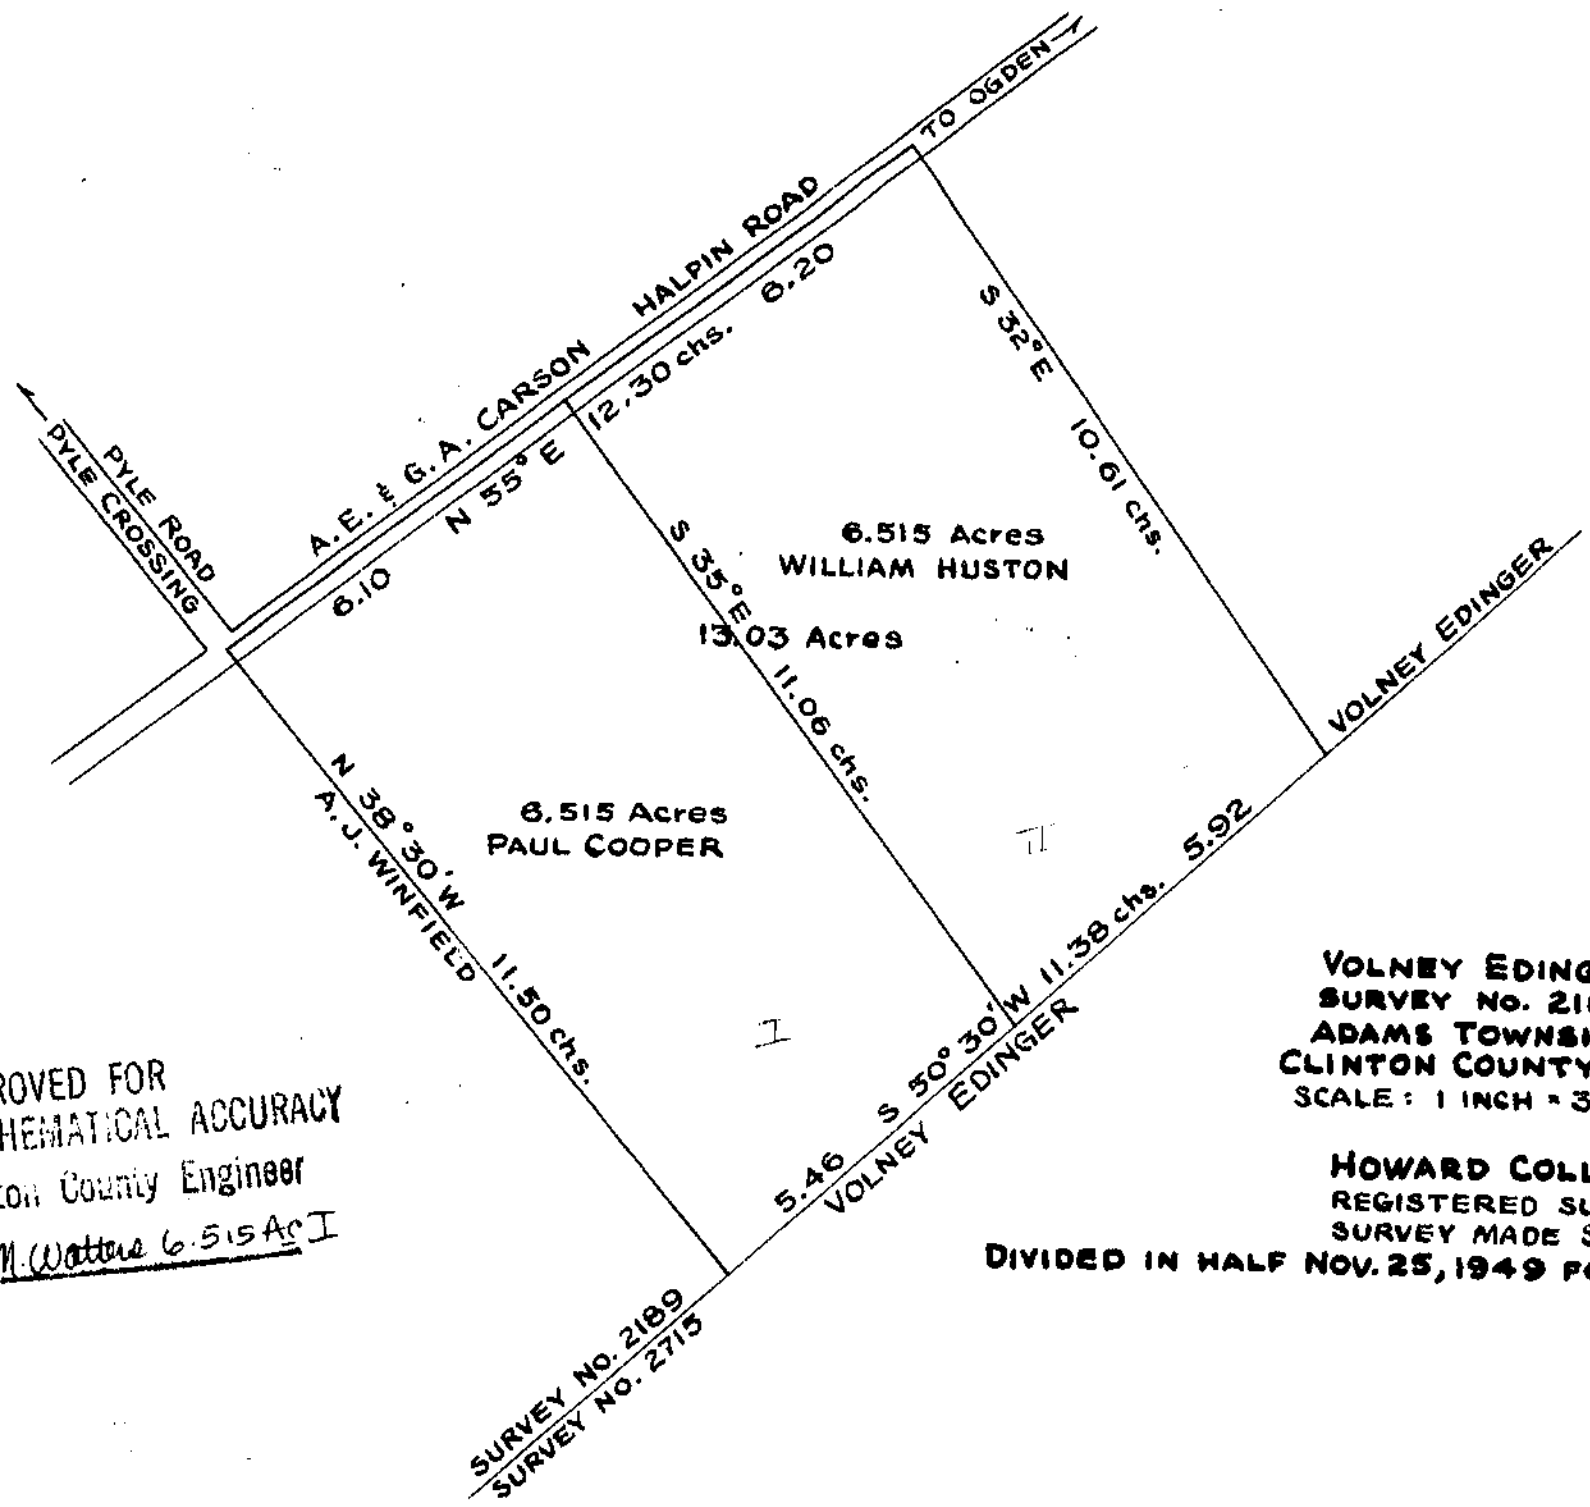

APPROVED FOR
MATHEMATICAL ACCURACY
Clinton County Engineer
Per M. Watters 6.515 Ac I

VOLNEY EDINGER
SURVEY No. 2189
ADAMS TOWNSHIP
CLINTON COUNTY, OHIO
SCALE: 1 INCH = 3 CHAINS

HOWARD COLLETT
REGISTERED SURVEYOR #2182
SURVEY MADE SEPT. 7, 1949
DIVIDED IN HALF NOV. 25, 1949 FOR WM. HUSTON

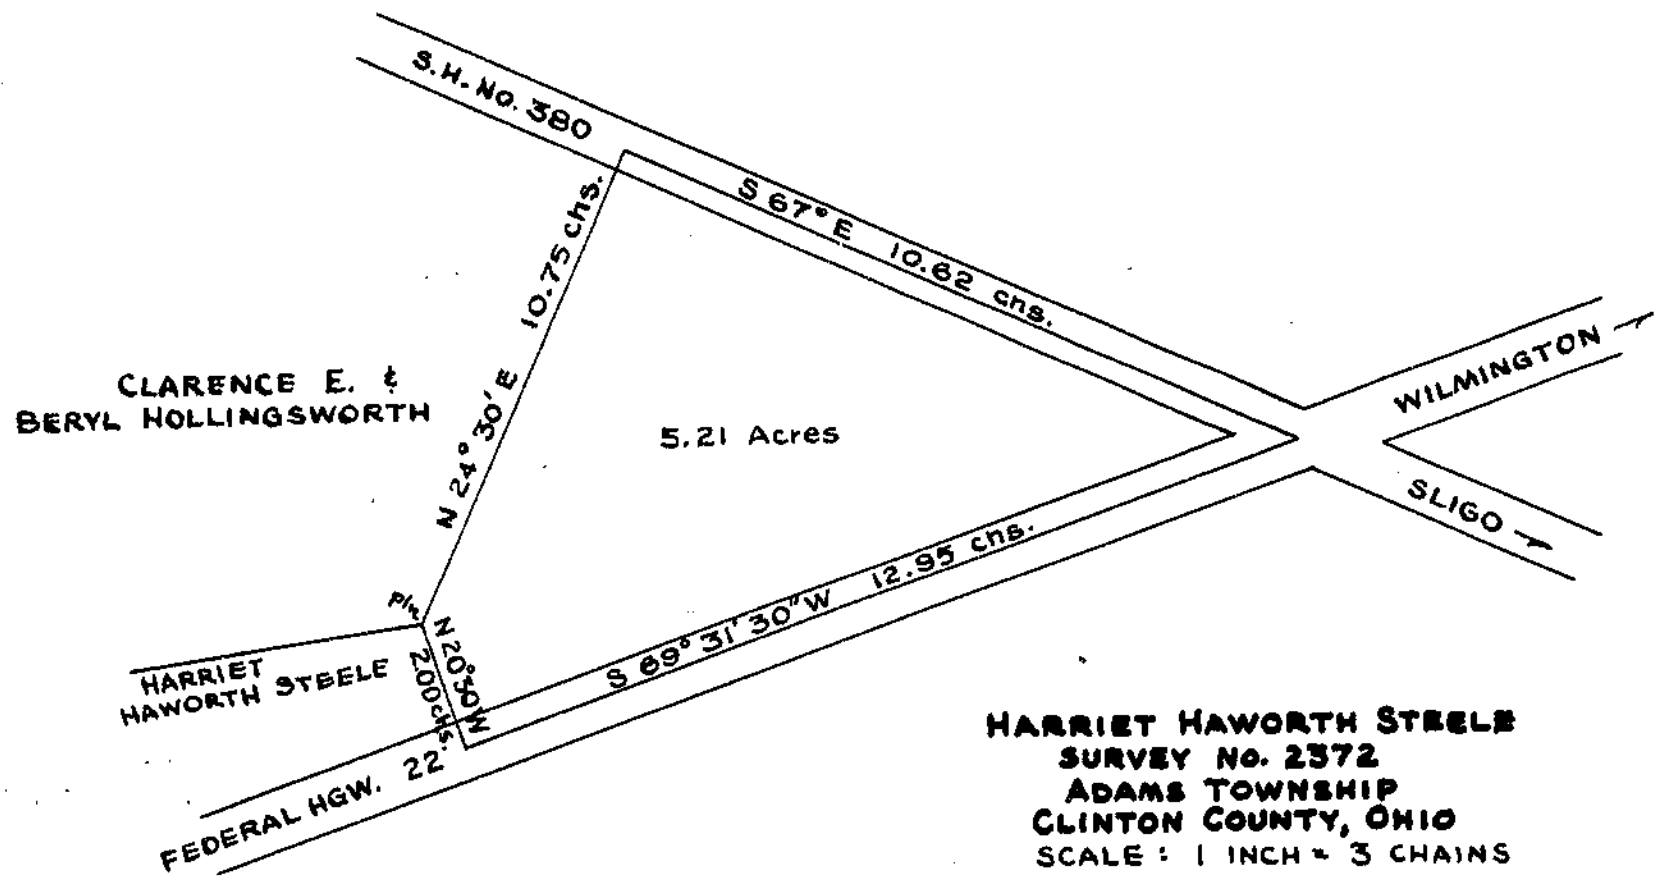

HARRIET HAWORTH STEELE
SURVEY No. 2372
ADAMS TOWNSHIP
CLINTON COUNTY, OHIO
SCALE: 1 INCH = 3 CHAINS

HOWARD COLLETT
REGISTERED SURVEYOR #2182
SURVEY MADE SEPT. 7, 1949