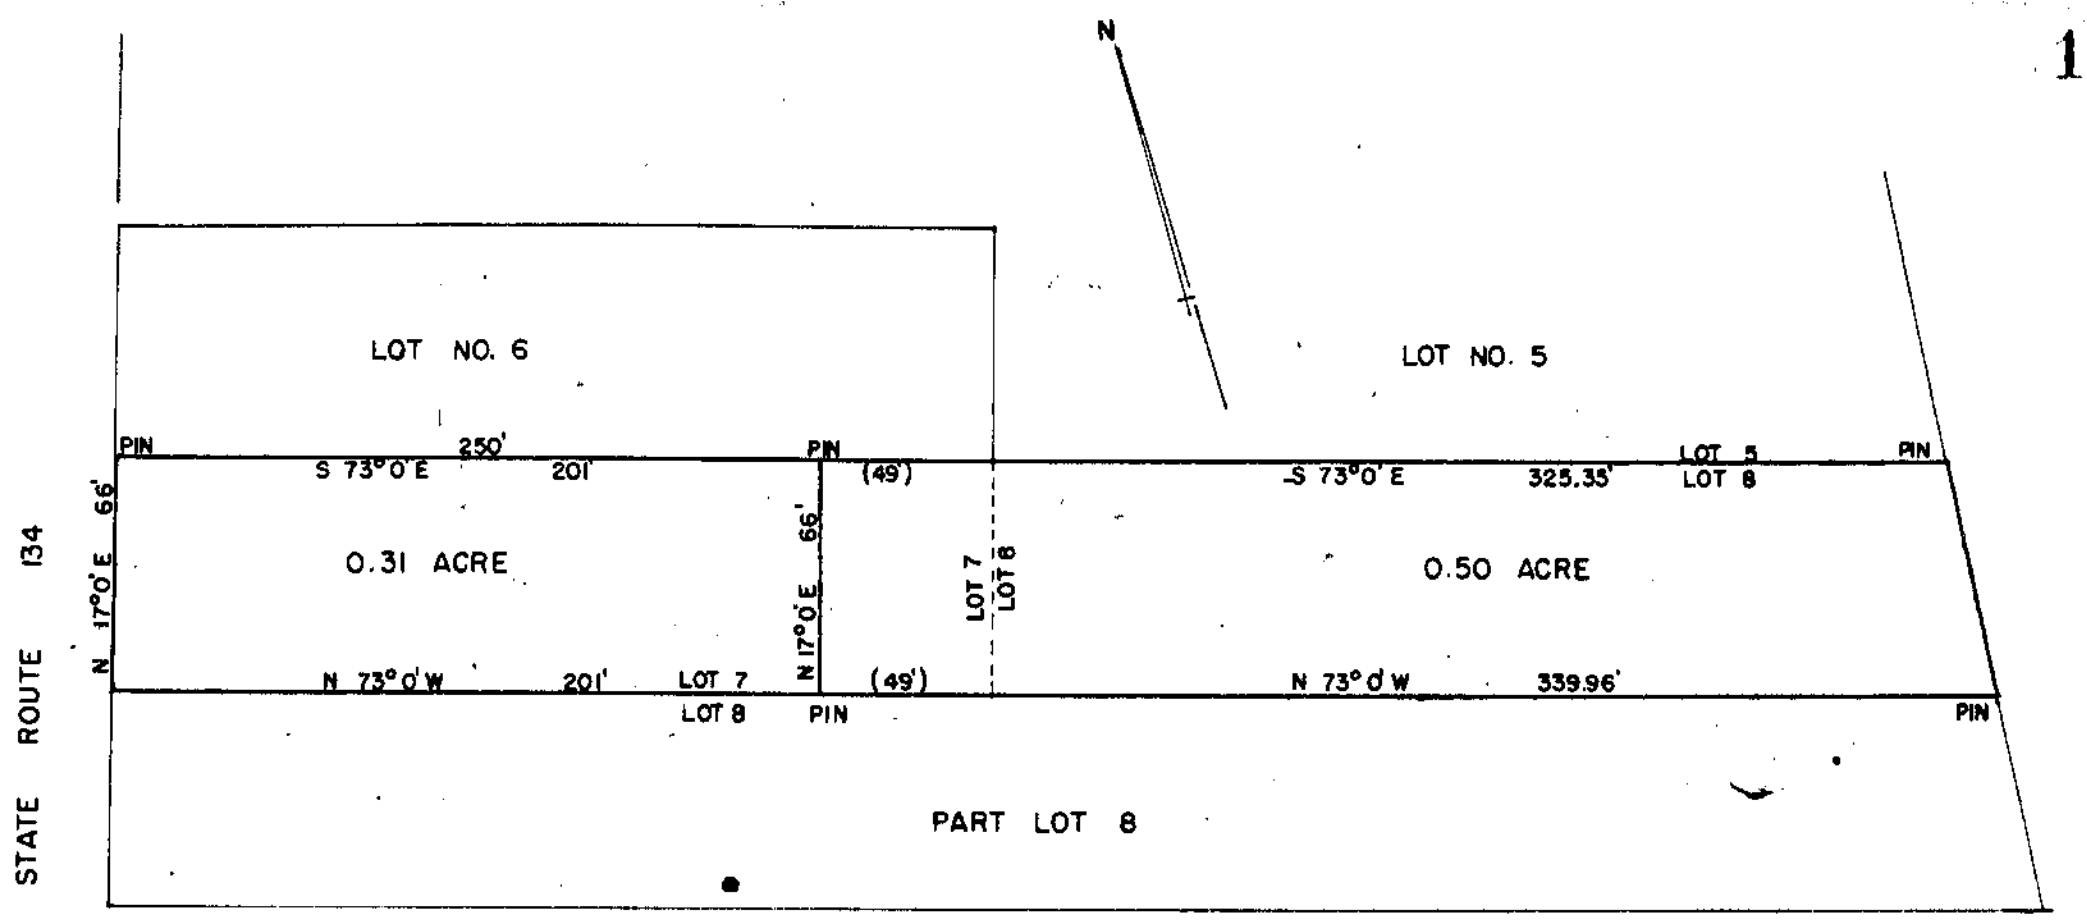

ROY D. & ANNE L. GOODWIN
SUBDIVISION OF LOTS NO. 7 & 8
WRIGHT-GOOD ACRES
MILITARY SURVEY NO. 1057
UNION TOWNSHIP
CLINTON COUNTY, OHIO
1" = 60'

I HEREBY CERTIFY THE ABOVE TO BE A CORRECT PLAT OF A SURVEY MADE BY ME ON JULY 27, 1961.

MAYNARD BORTON
REGISTERED SURVEYOR NO. 3966

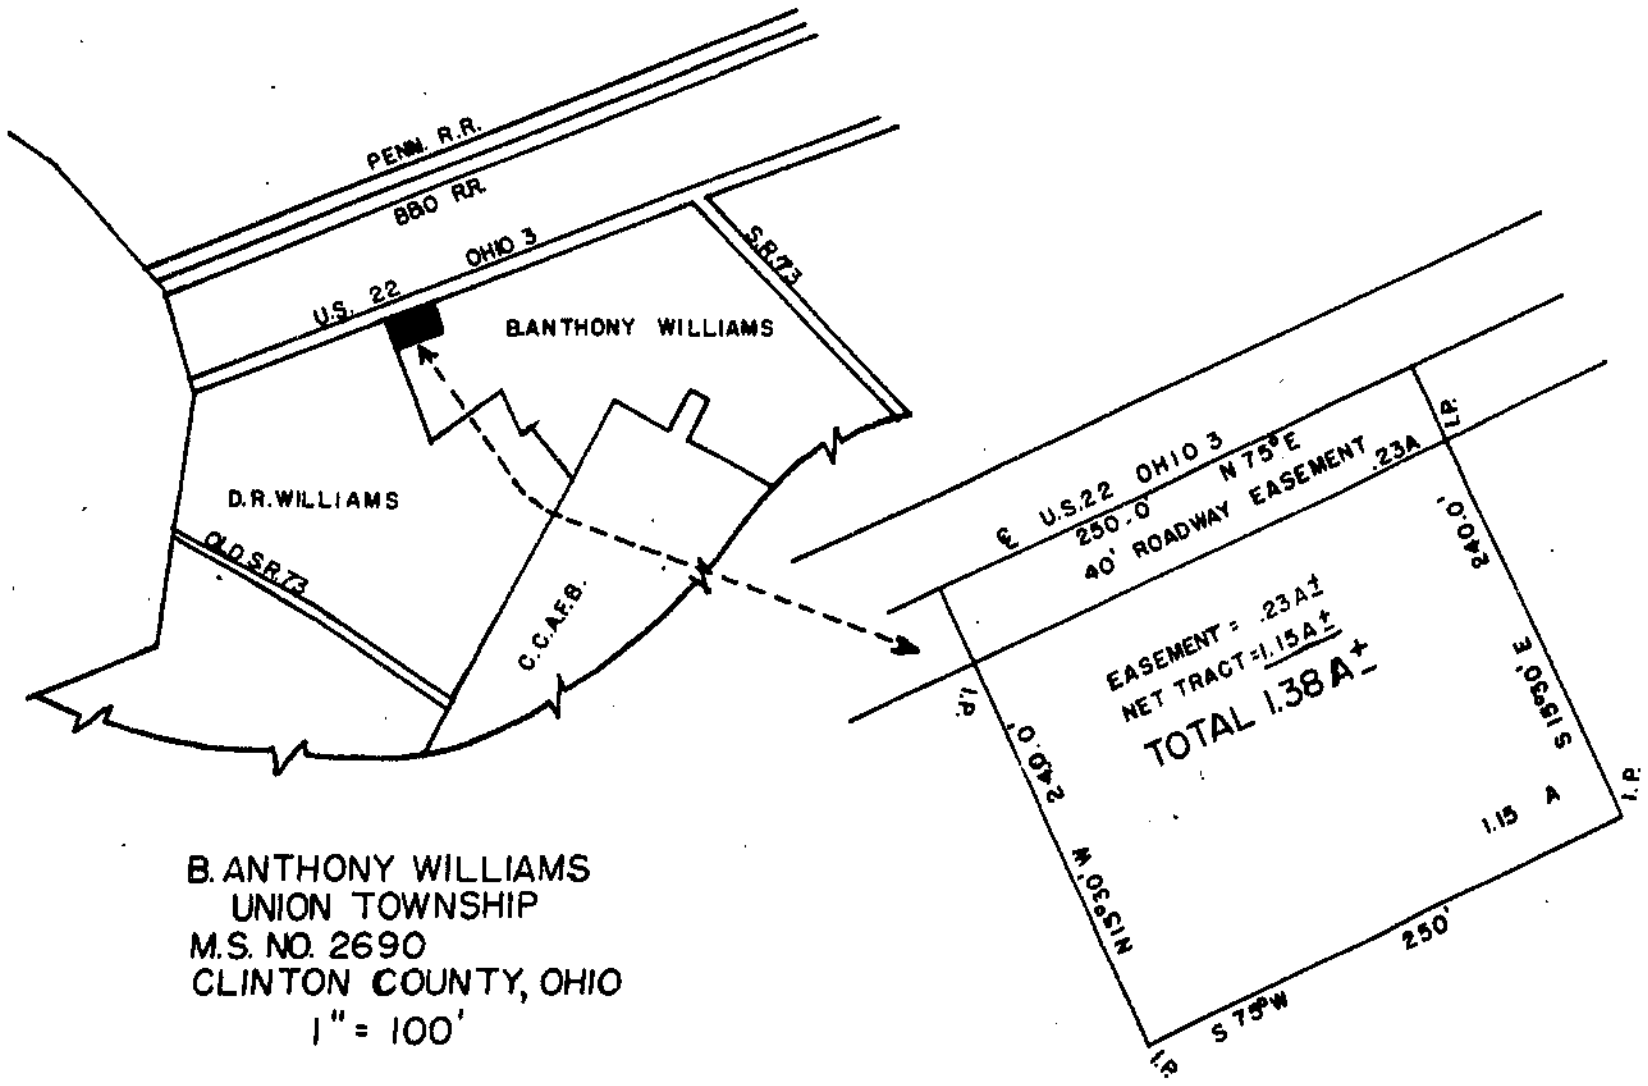

B. ANTHONY WILLIAMS
UNION TOWNSHIP
M.S. NO. 2690
CLINTON COUNTY, OHIO
1" = 100'

I HEREBY CERTIFY THE ABOVE TO BE A CORRECT PLAT OF A SURVEY MADE BY ME ON JULY 8, 1961

R.R. GRANT

REGISTERED SURVEYOR NO. 4188