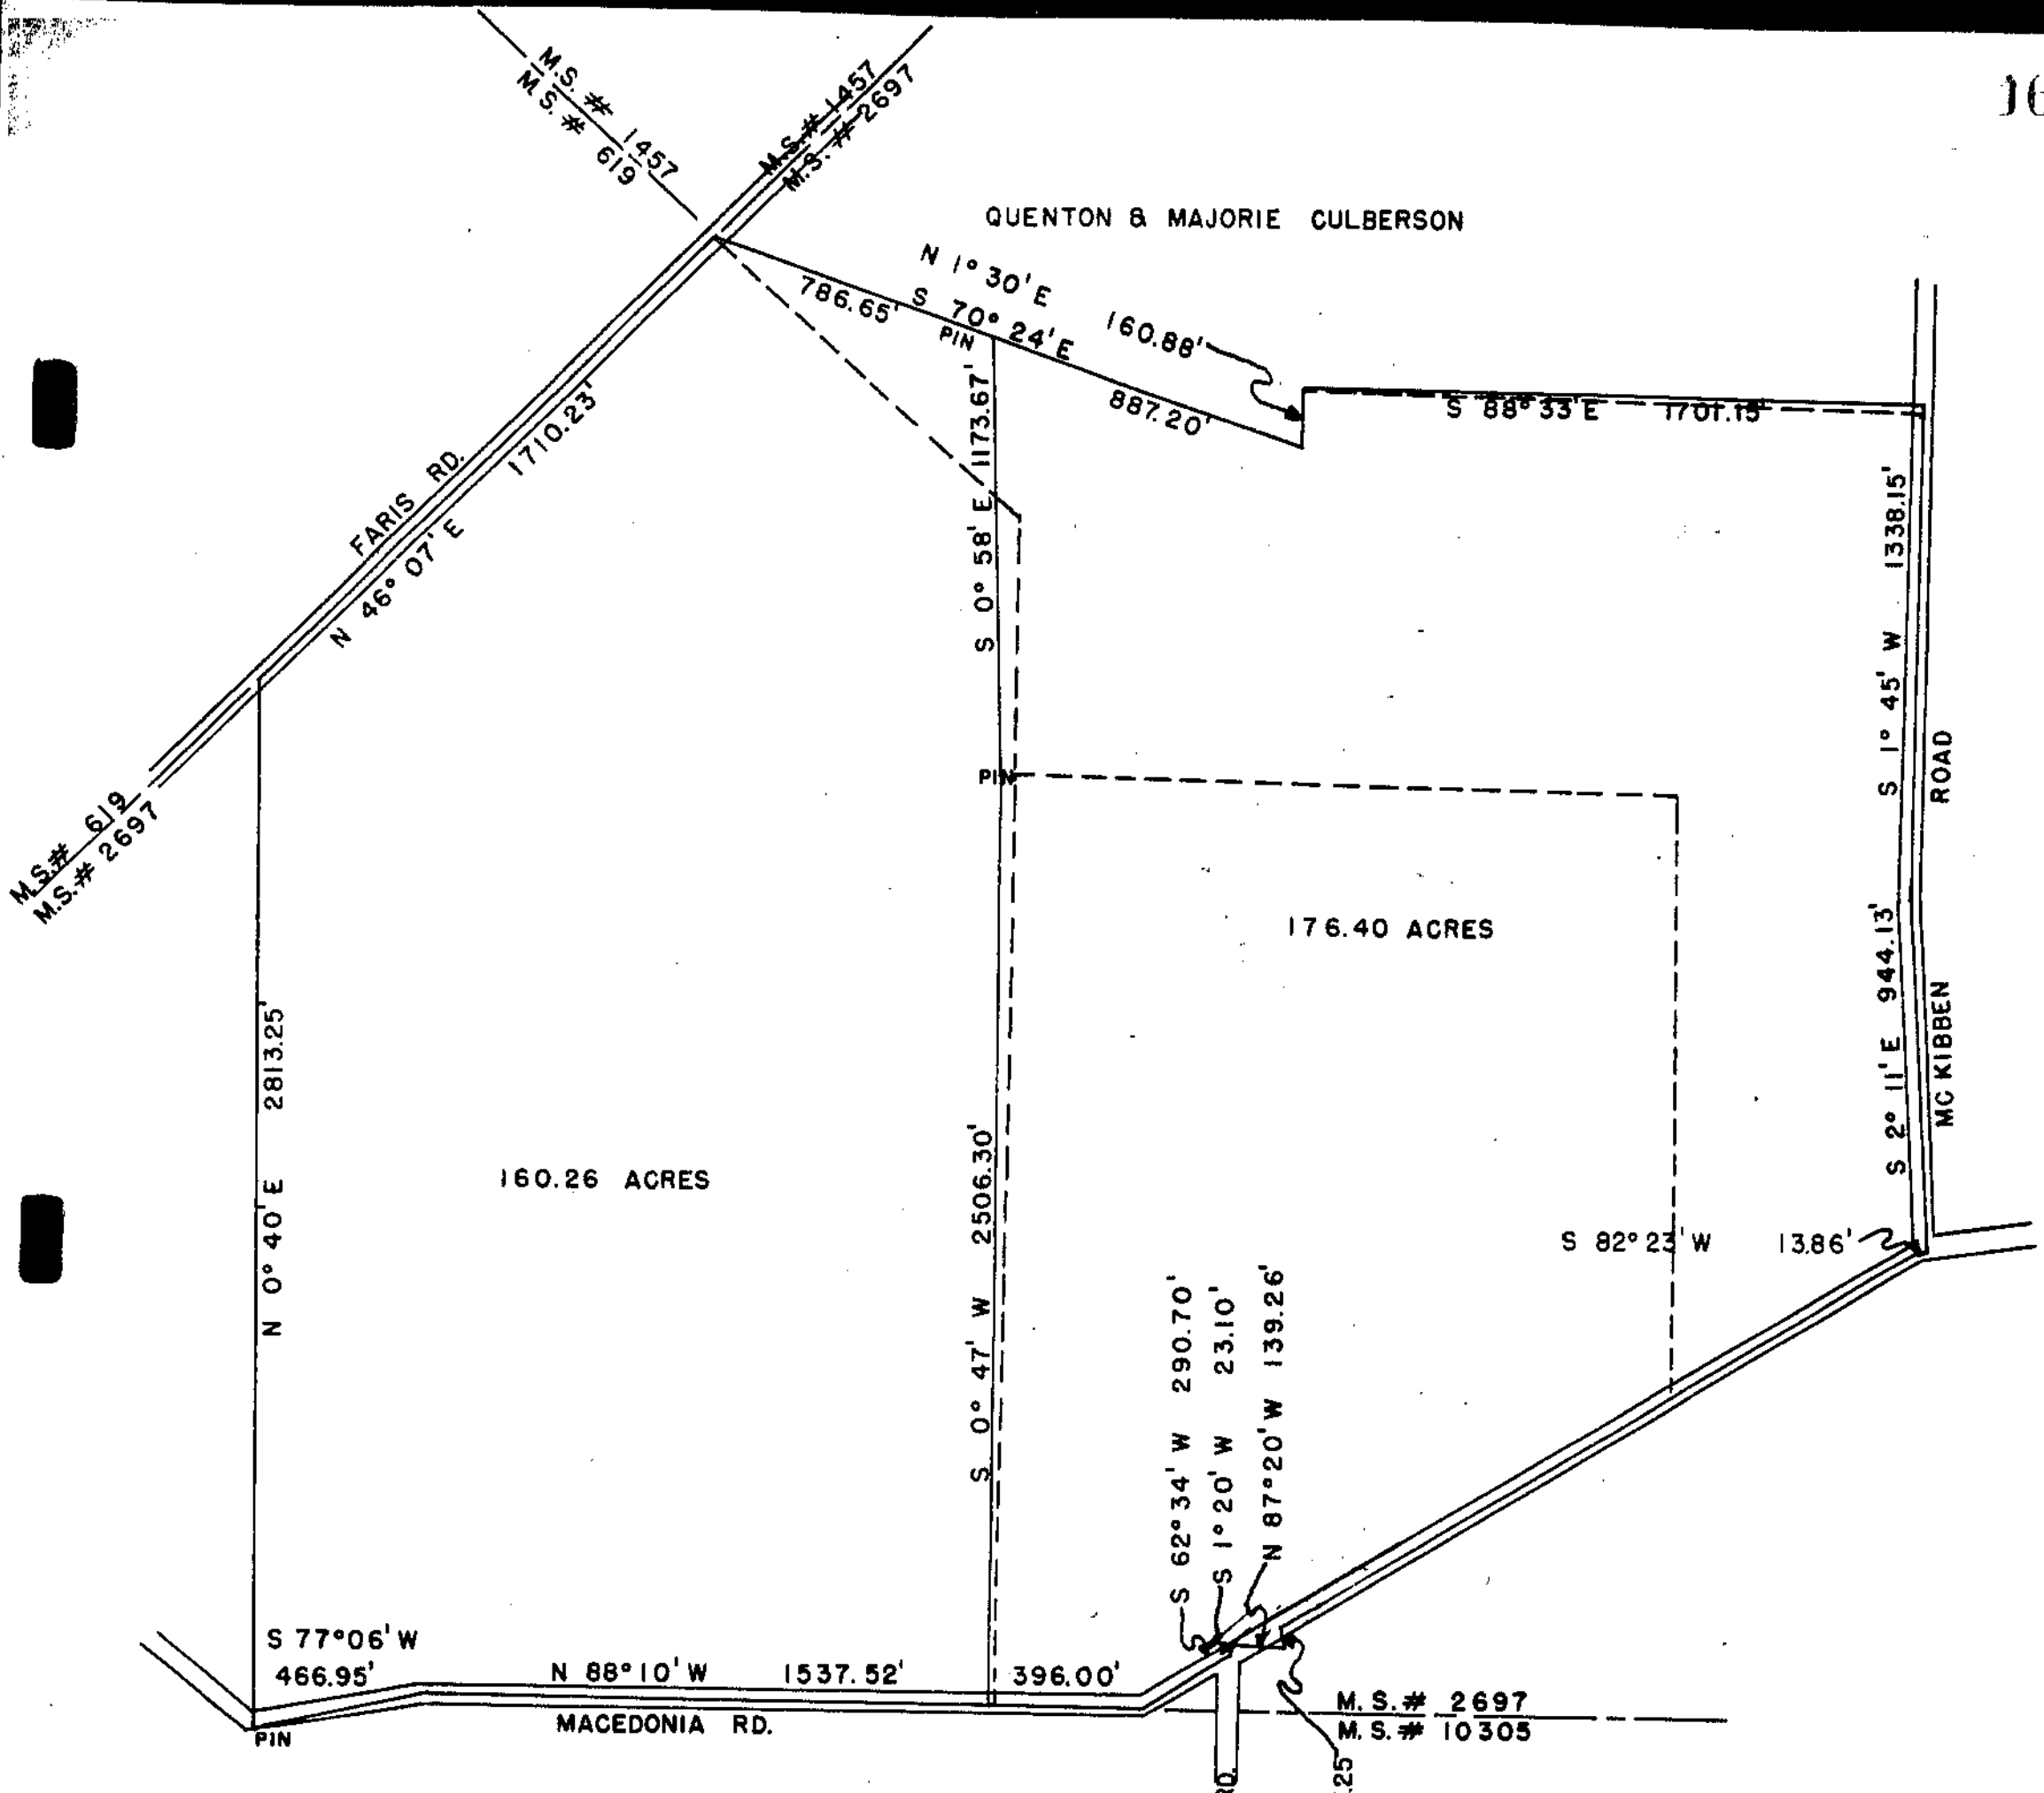

JOHN D. & HELEN A. BARNETT
MILITARY SURVEY~~#~~ 2697
WASHINGTON TOWNSHIP
CLINTON COUNTY, OHIO
1"= 500'

I HEREBY CERTIFY THIS TO BE A CORRECT PLAT OF A SURVEY OF 160.26 ACRES OF LAND SURVEYED BY ME IN JANUARY & FEBRUARY, 1962.

Maynard Borton
REGISTERED SURVEYOR NO. 3966

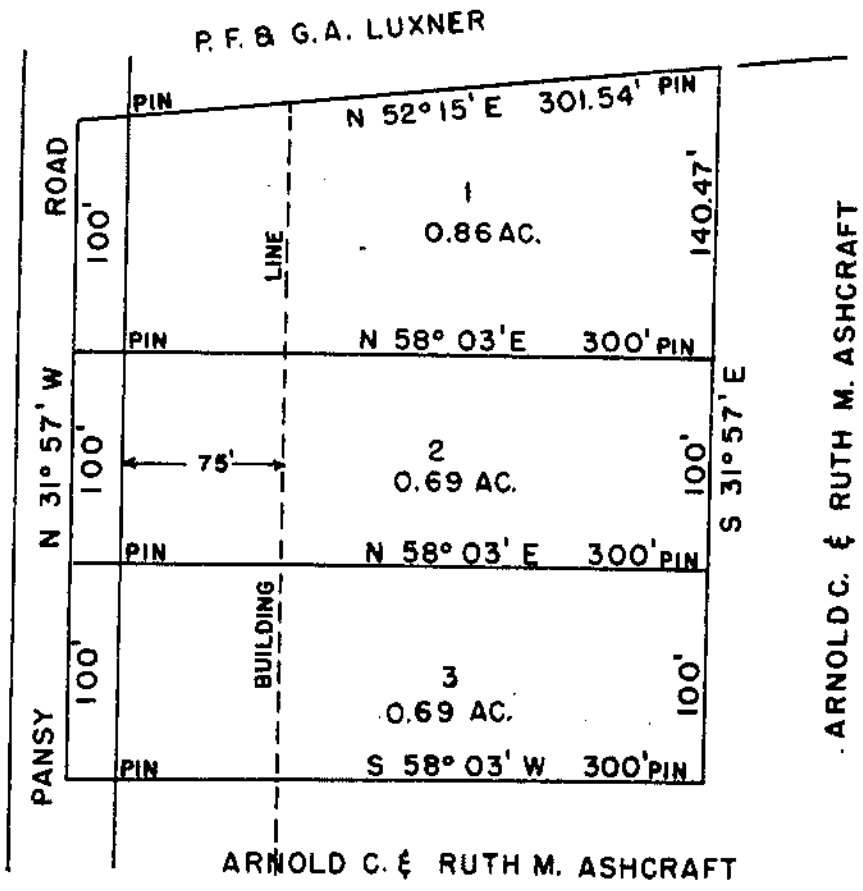

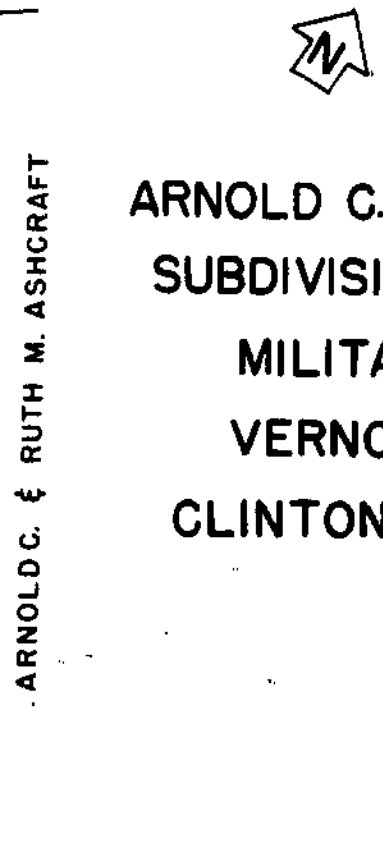

ARNOLD C. & RUTH M. ASHCRAFT
SUBDIVISION OF 2.24 ACRES
MILITARY SURVEY#1632
VERNON TOWNSHIP
CLINTON COUNTY, OHIO
1"= 100'

I HEREBY CERTIFY THE ABOVE TO BE A CORRET PLAT OF A SURVEY MADE BY ME ON MAY 9 & 10, 1962.

Maynard Borton
REGISTERED SURVEYOR NO. 3966