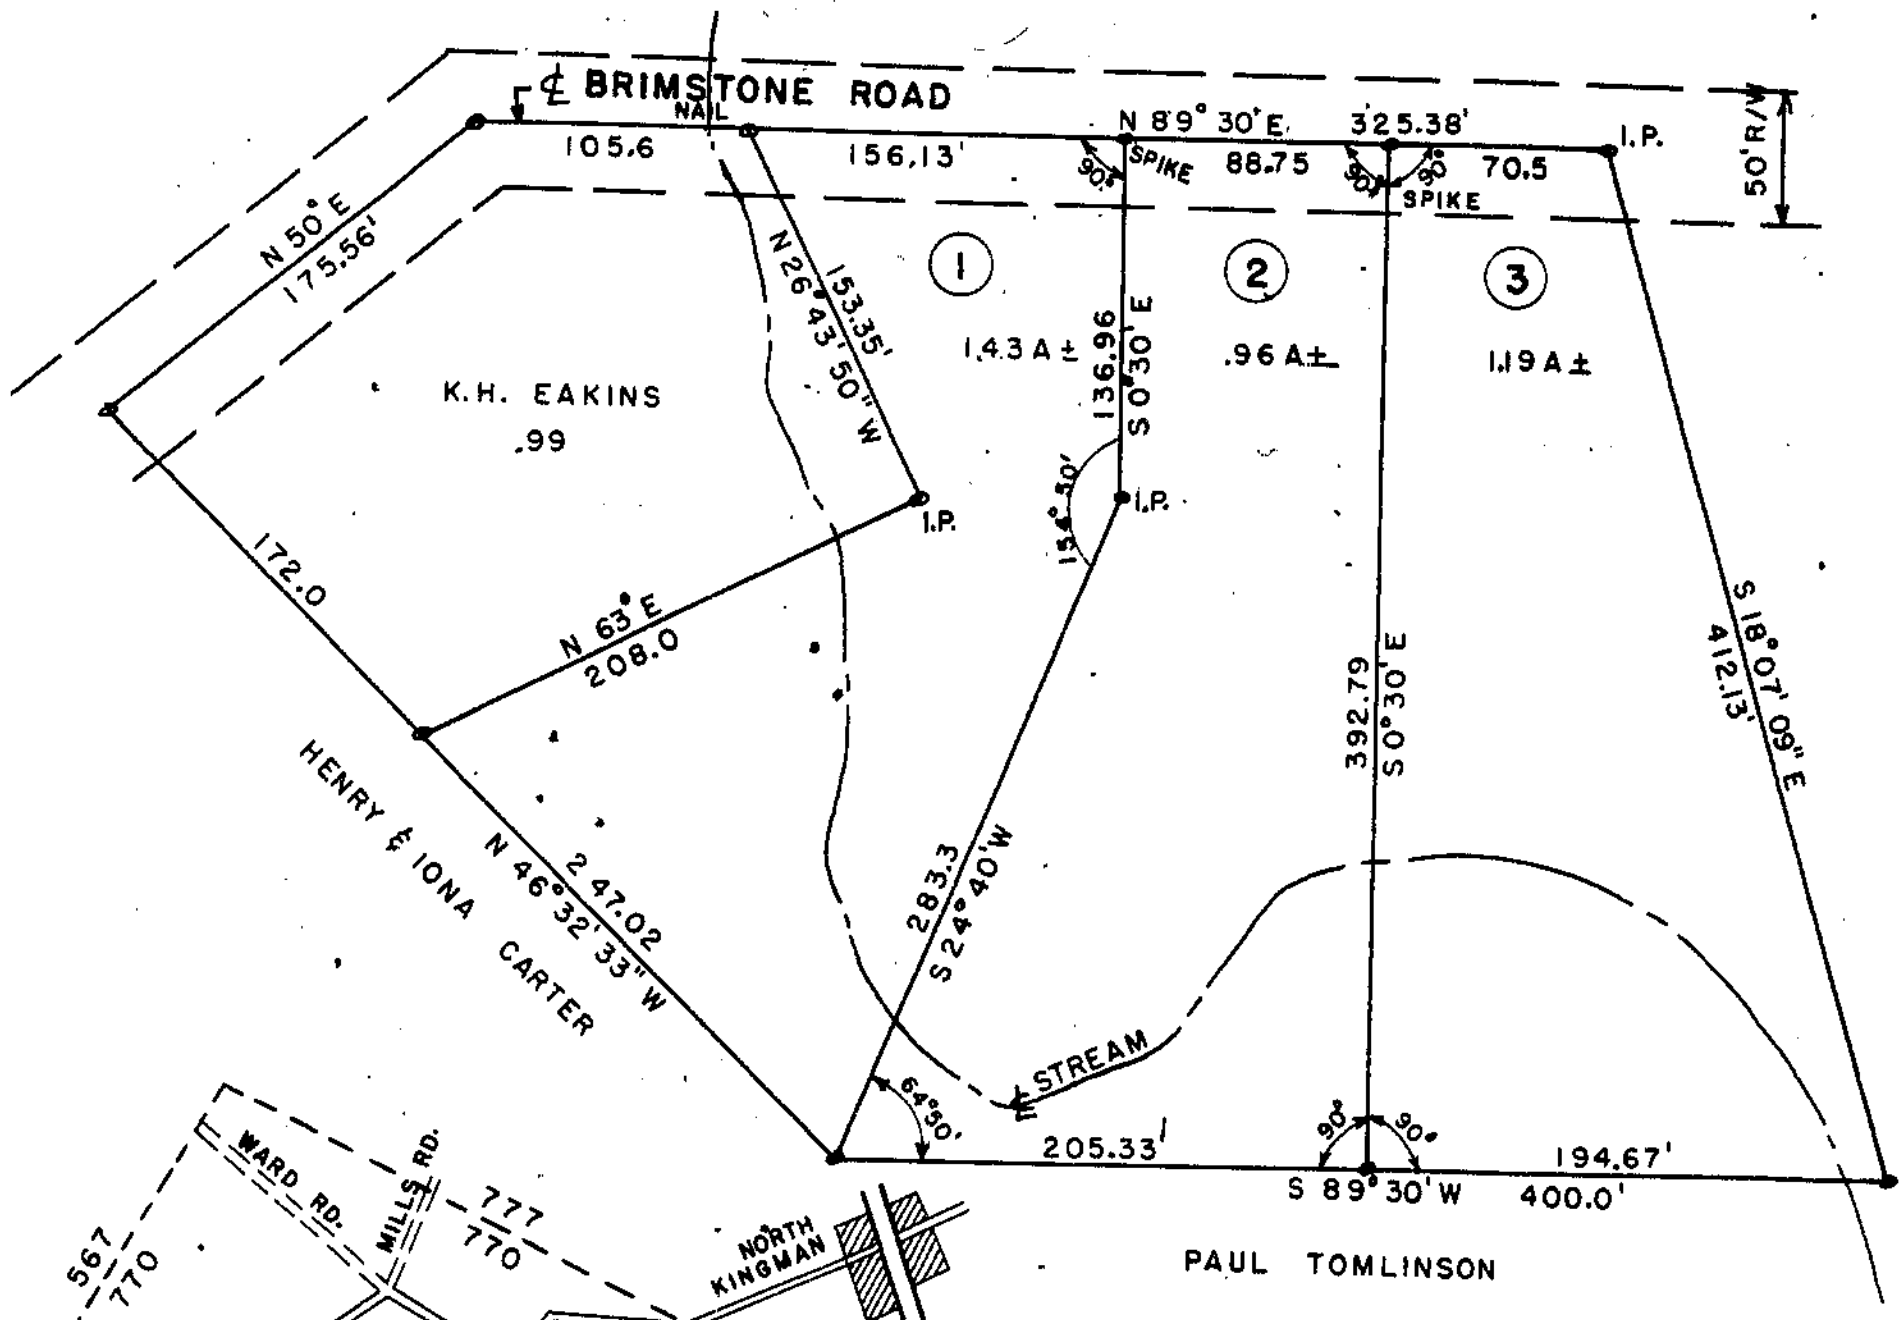

TOMLINSON SUBDIVISION
MILITARY SURVEY 770
CHESTER TOWNSHIP
CLINTON COUNTY, OHIO

I HEREBY CERTIFY THAT, ON MAY 4, 1962. I COMPLETED THE SURVEY OF THE ABOVE PLAT, THAT THE DRAWING IS CORRECT TO THE BEST OF MY KNOWLEDGE AND BELIEF, AND THAT THE DRAWING HAS BEEN MADE IN ACCORDANCE WITH THE FIELD NOTES OF SAID SURVEY.

R R Grant

RICHARD R. GRANT
REGISTERED SURVEYOR # 4168

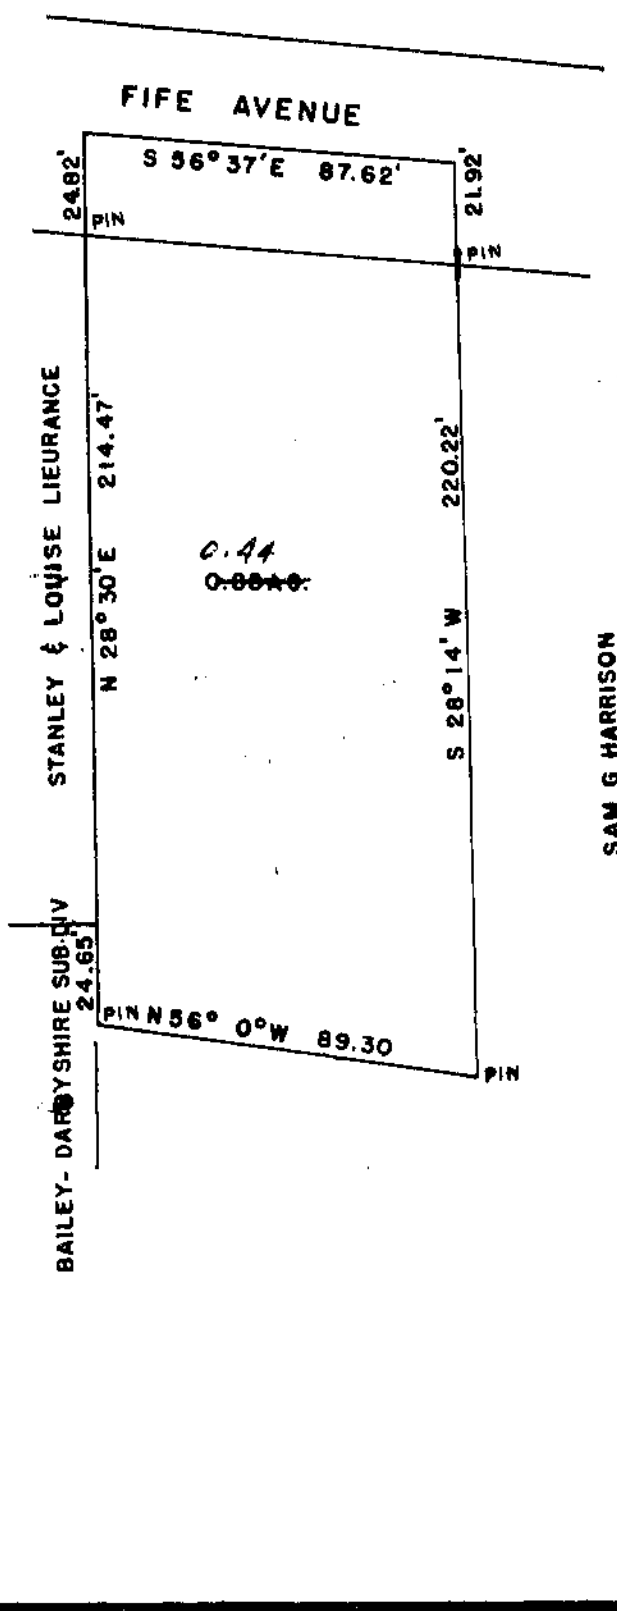

SAM G. HARRISON
MILITARY SURVEY #2690
EXTENSION
CITY OF WILMINGTON
CLINTON COUNTY, OHIO
1" = 50'

I HEARBY CERTIFY THIS TO BE A CORRECT PLAT OF A SURVEY MADE BY ME ON MAY 3, 1962

Maynard Borton
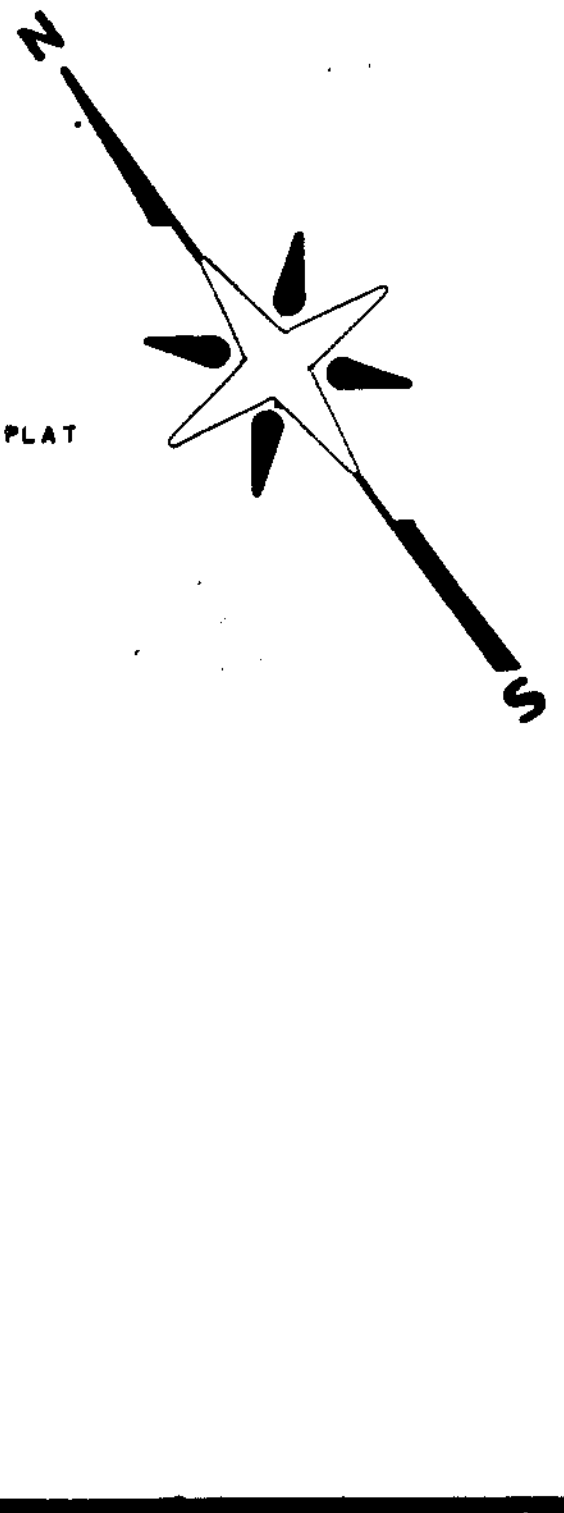
REGISTERED SURVEVOR NO. 3966