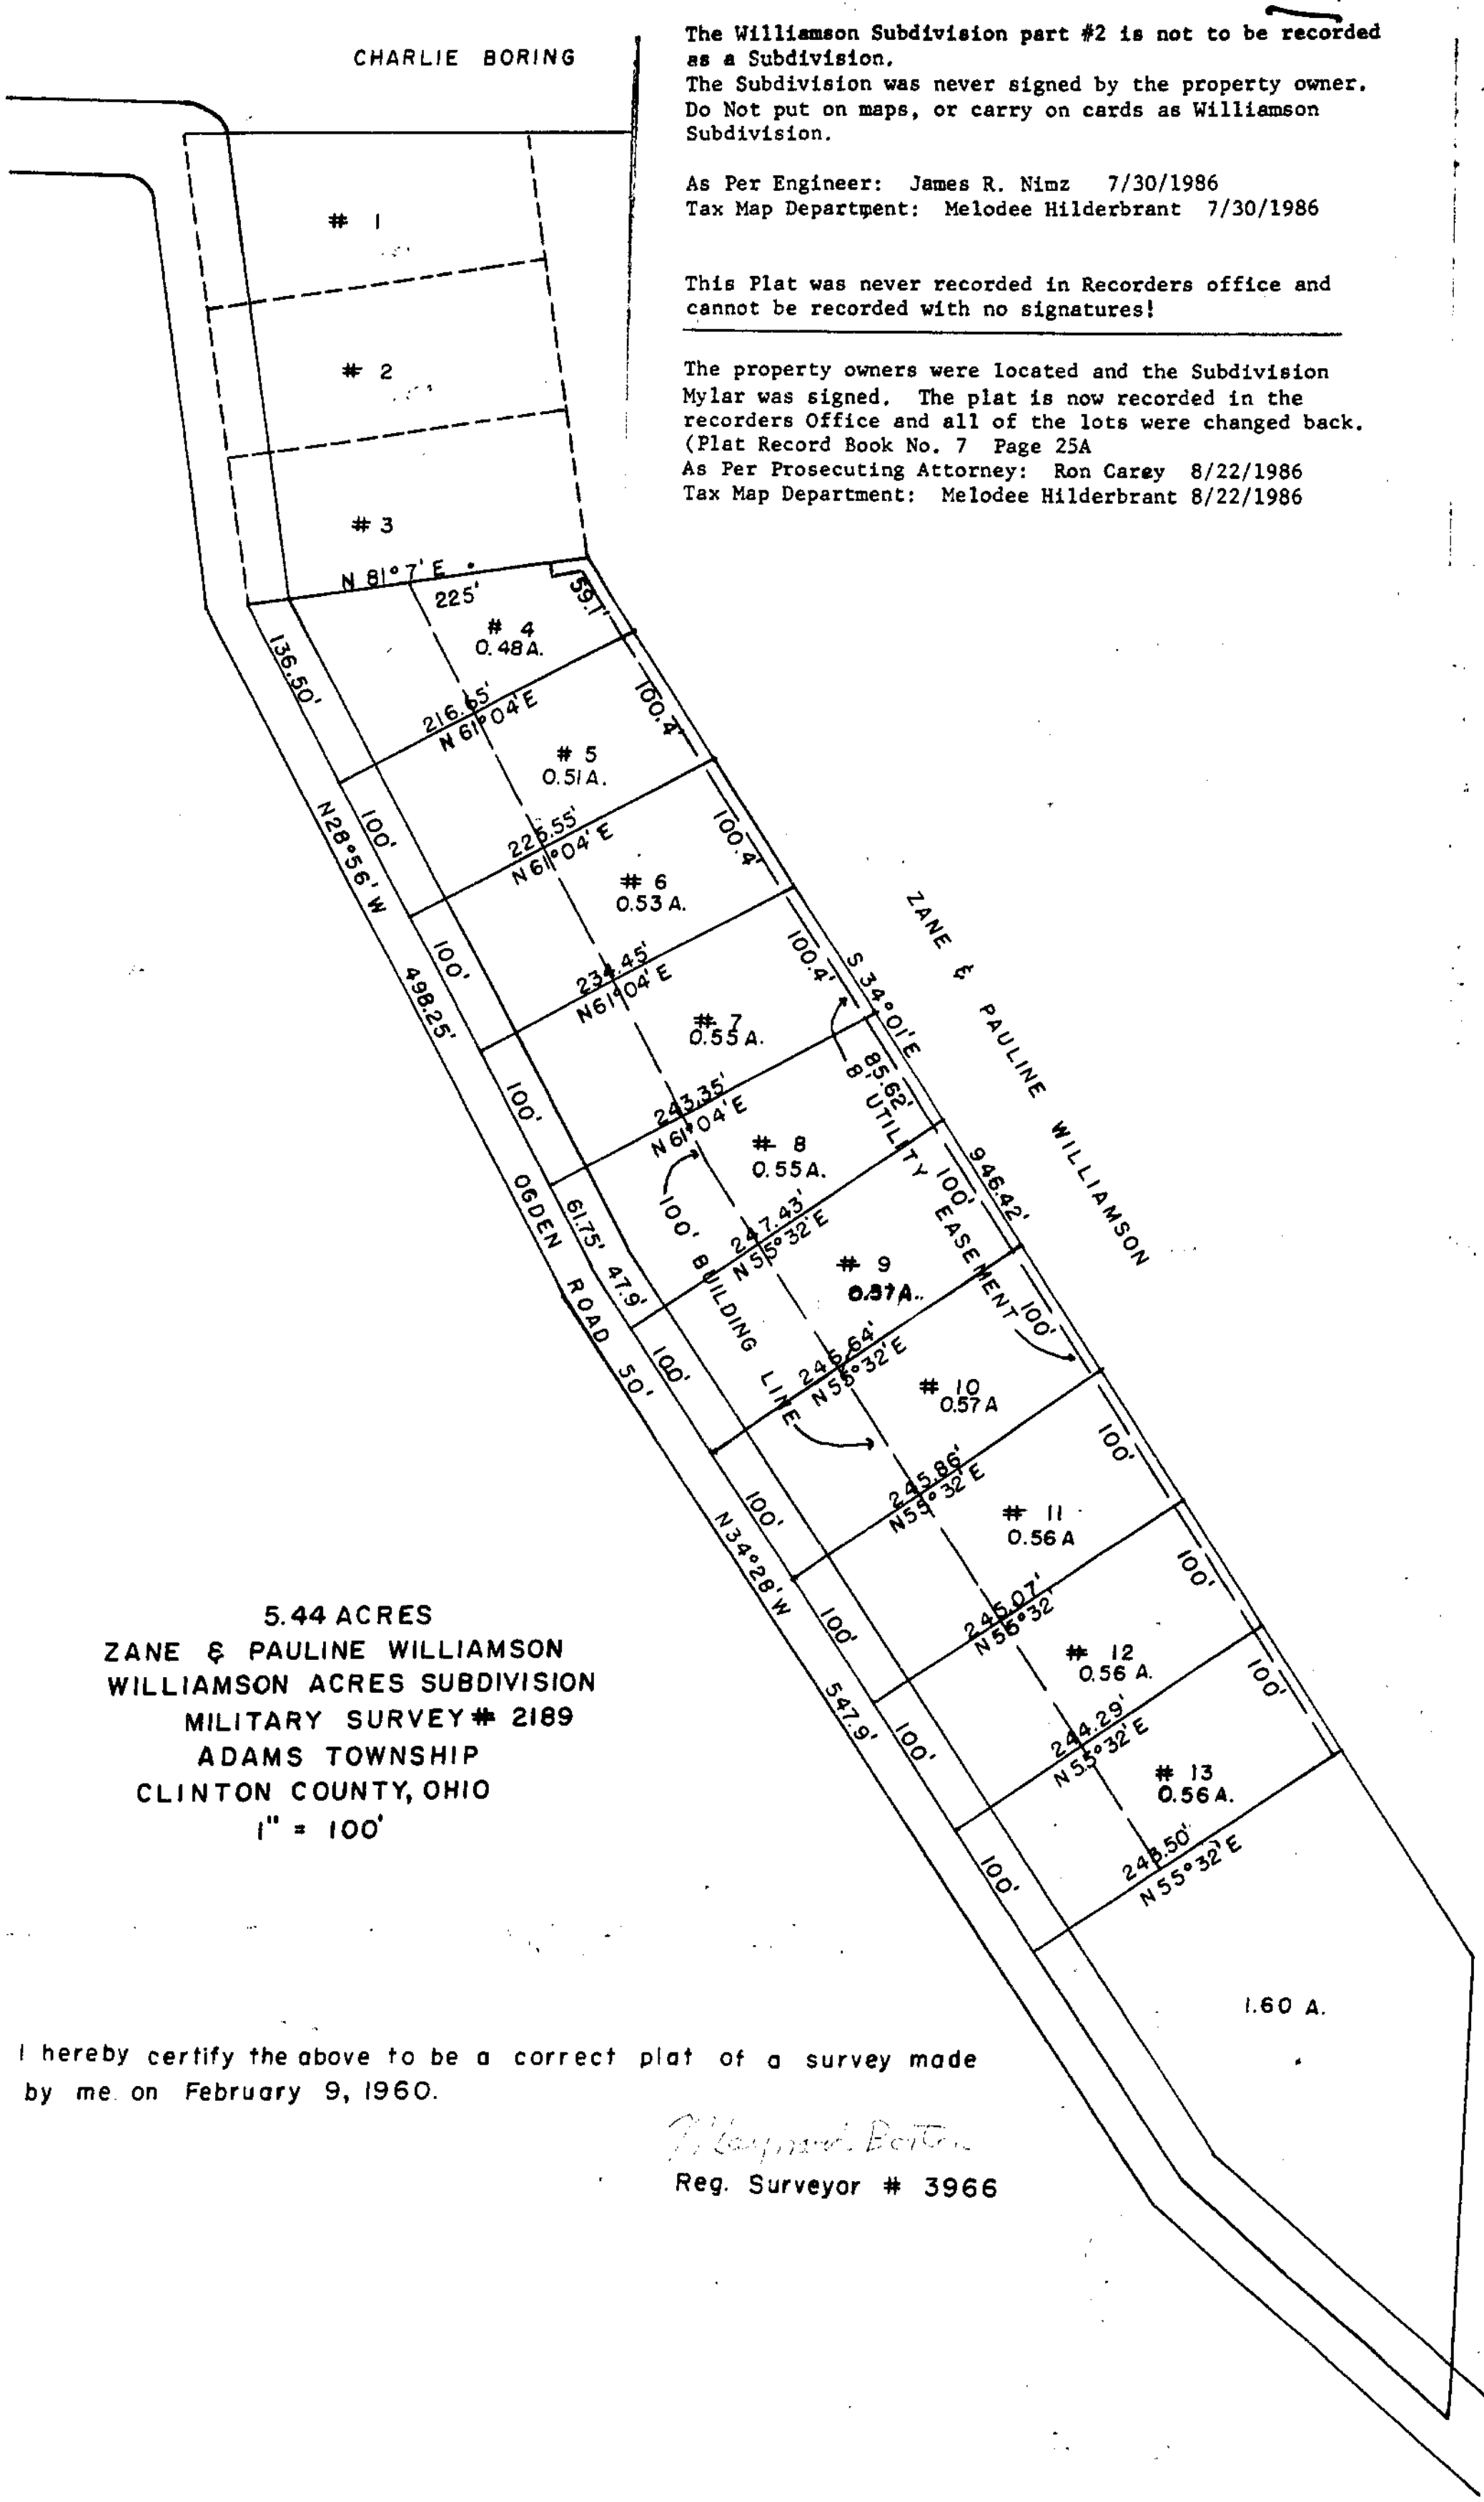

5.44 ACRES
ZANE & PAULINE WILLIAMSON
WILLIAMSON ACRES SUBDIVISION
MILITARY SURVEY # 2189
ADAMS TOWNSHIP
CLINTON COUNTY, OHIO
1" = 100'

I hereby certify the above to be a correct plat of a survey made by me on February 9, 1960.

F. Raymond Barton

Reg. Surveyor # 3966

The Williamson Subdivision part #2 is not to be recorded as a Subdivision.
The Subdivision was never signed by the property owner. Do Not put on maps, or carry on cards as Williamson Subdivision.

As Per Engineer: James R. Nimz 7/30/1986
Tax Map Department: Melodee Hilderbrant 7/30/1986

This Plat was never recorded in Recorders office and cannot be recorded with no signatures!

The property owners were located and the Subdivision Mylar was signed. The plat is now recorded in the recorders Office and all of the lots were changed back. (Plat Record Book No. 7 Page 25A
As Per Prosecuting Attorney: Ron Carey 8/22/1986
Tax Map Department: Melodee Hilderbrant 8/22/1986