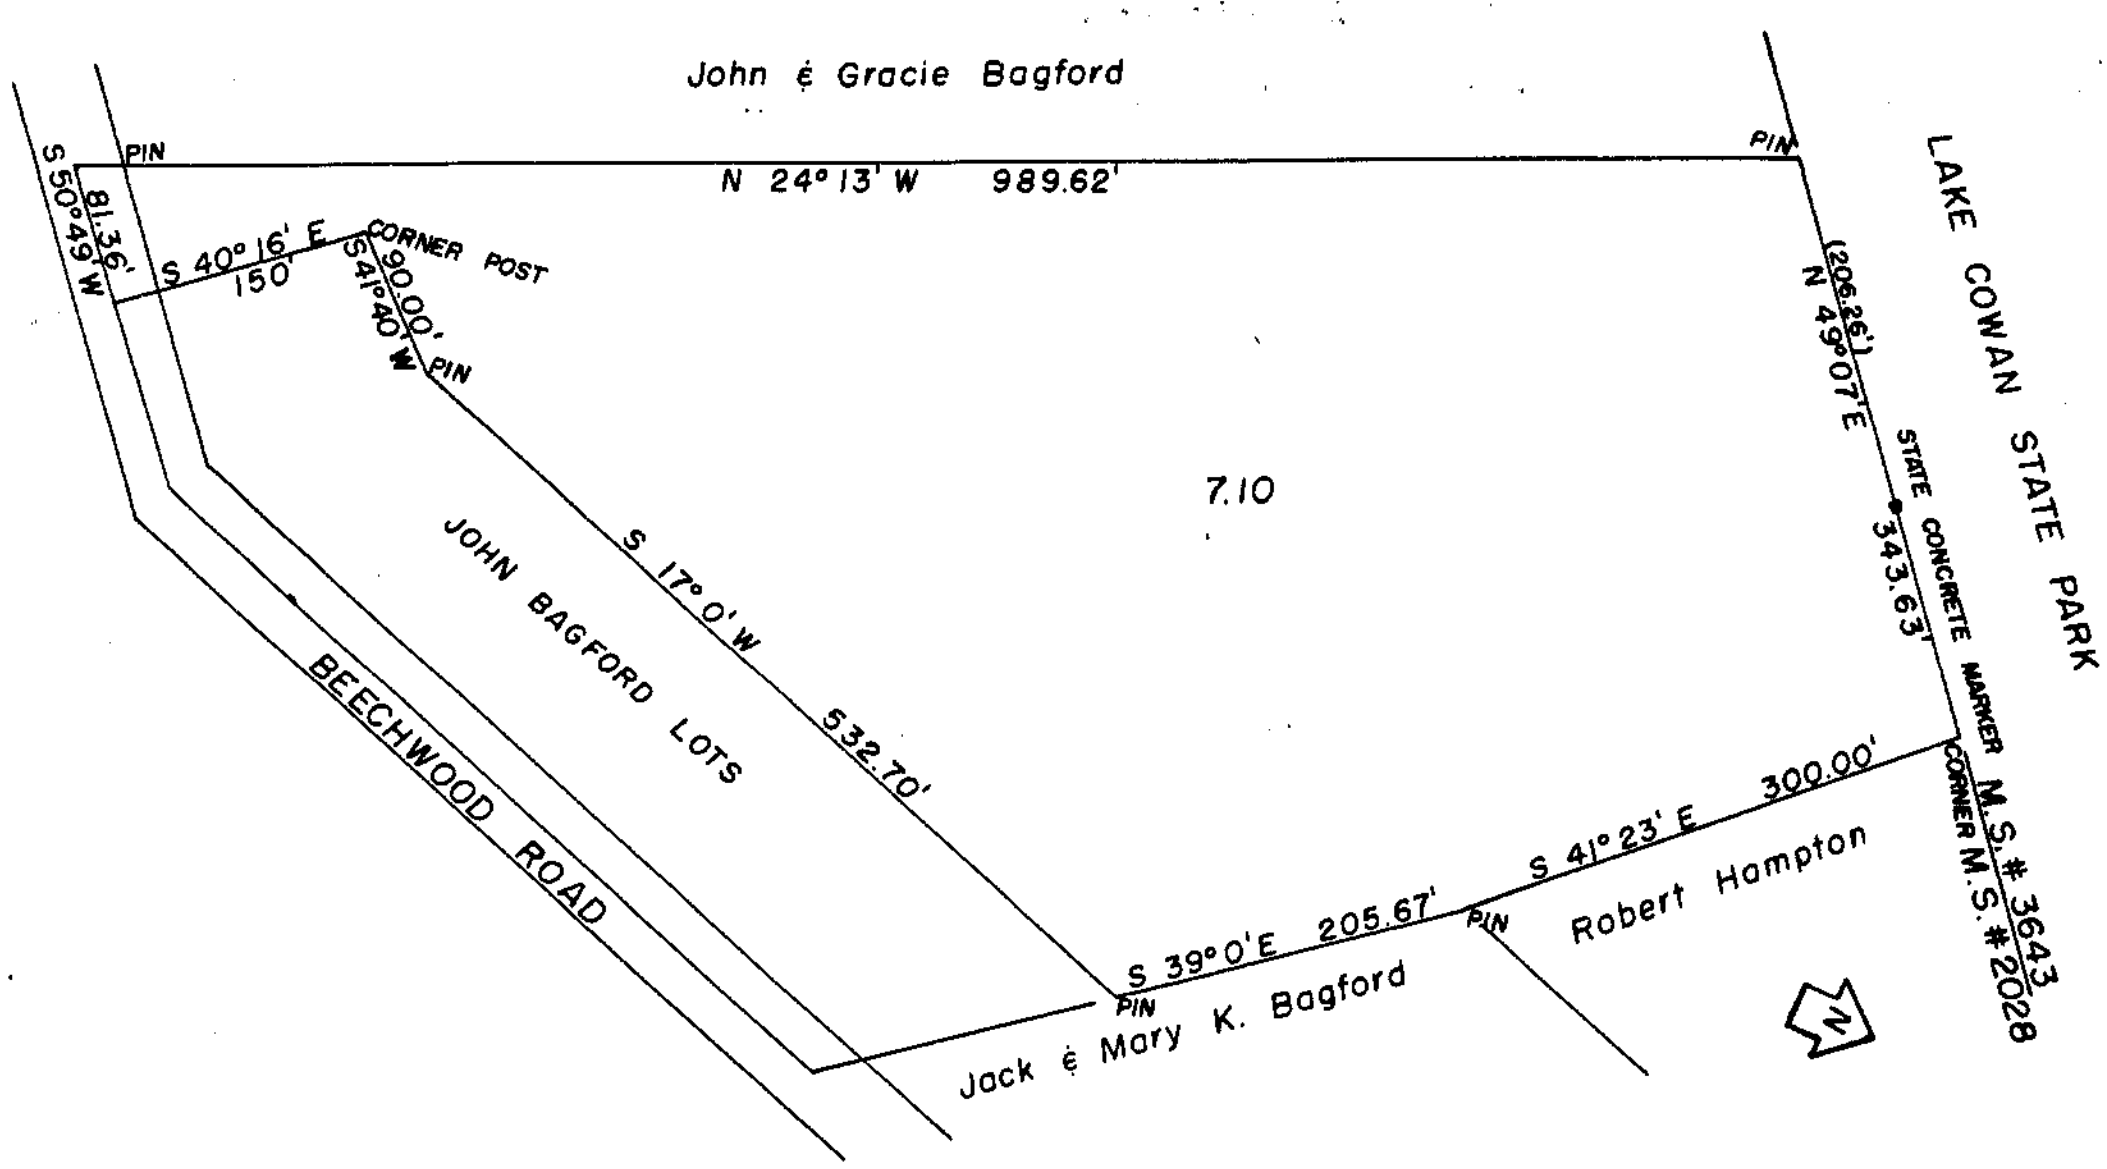

JOHN & GRACIE BAGFORD
MILITARY SURVEY # 2028
WASHINGTON TOWNSHIP
CLINTON COUNTY, OHIO
1" = 120'

I hereby certify the above to be a correct plat of a survey made by me on August 19, 1959.

Maynard Boston
Registered Surveyor No. 3966

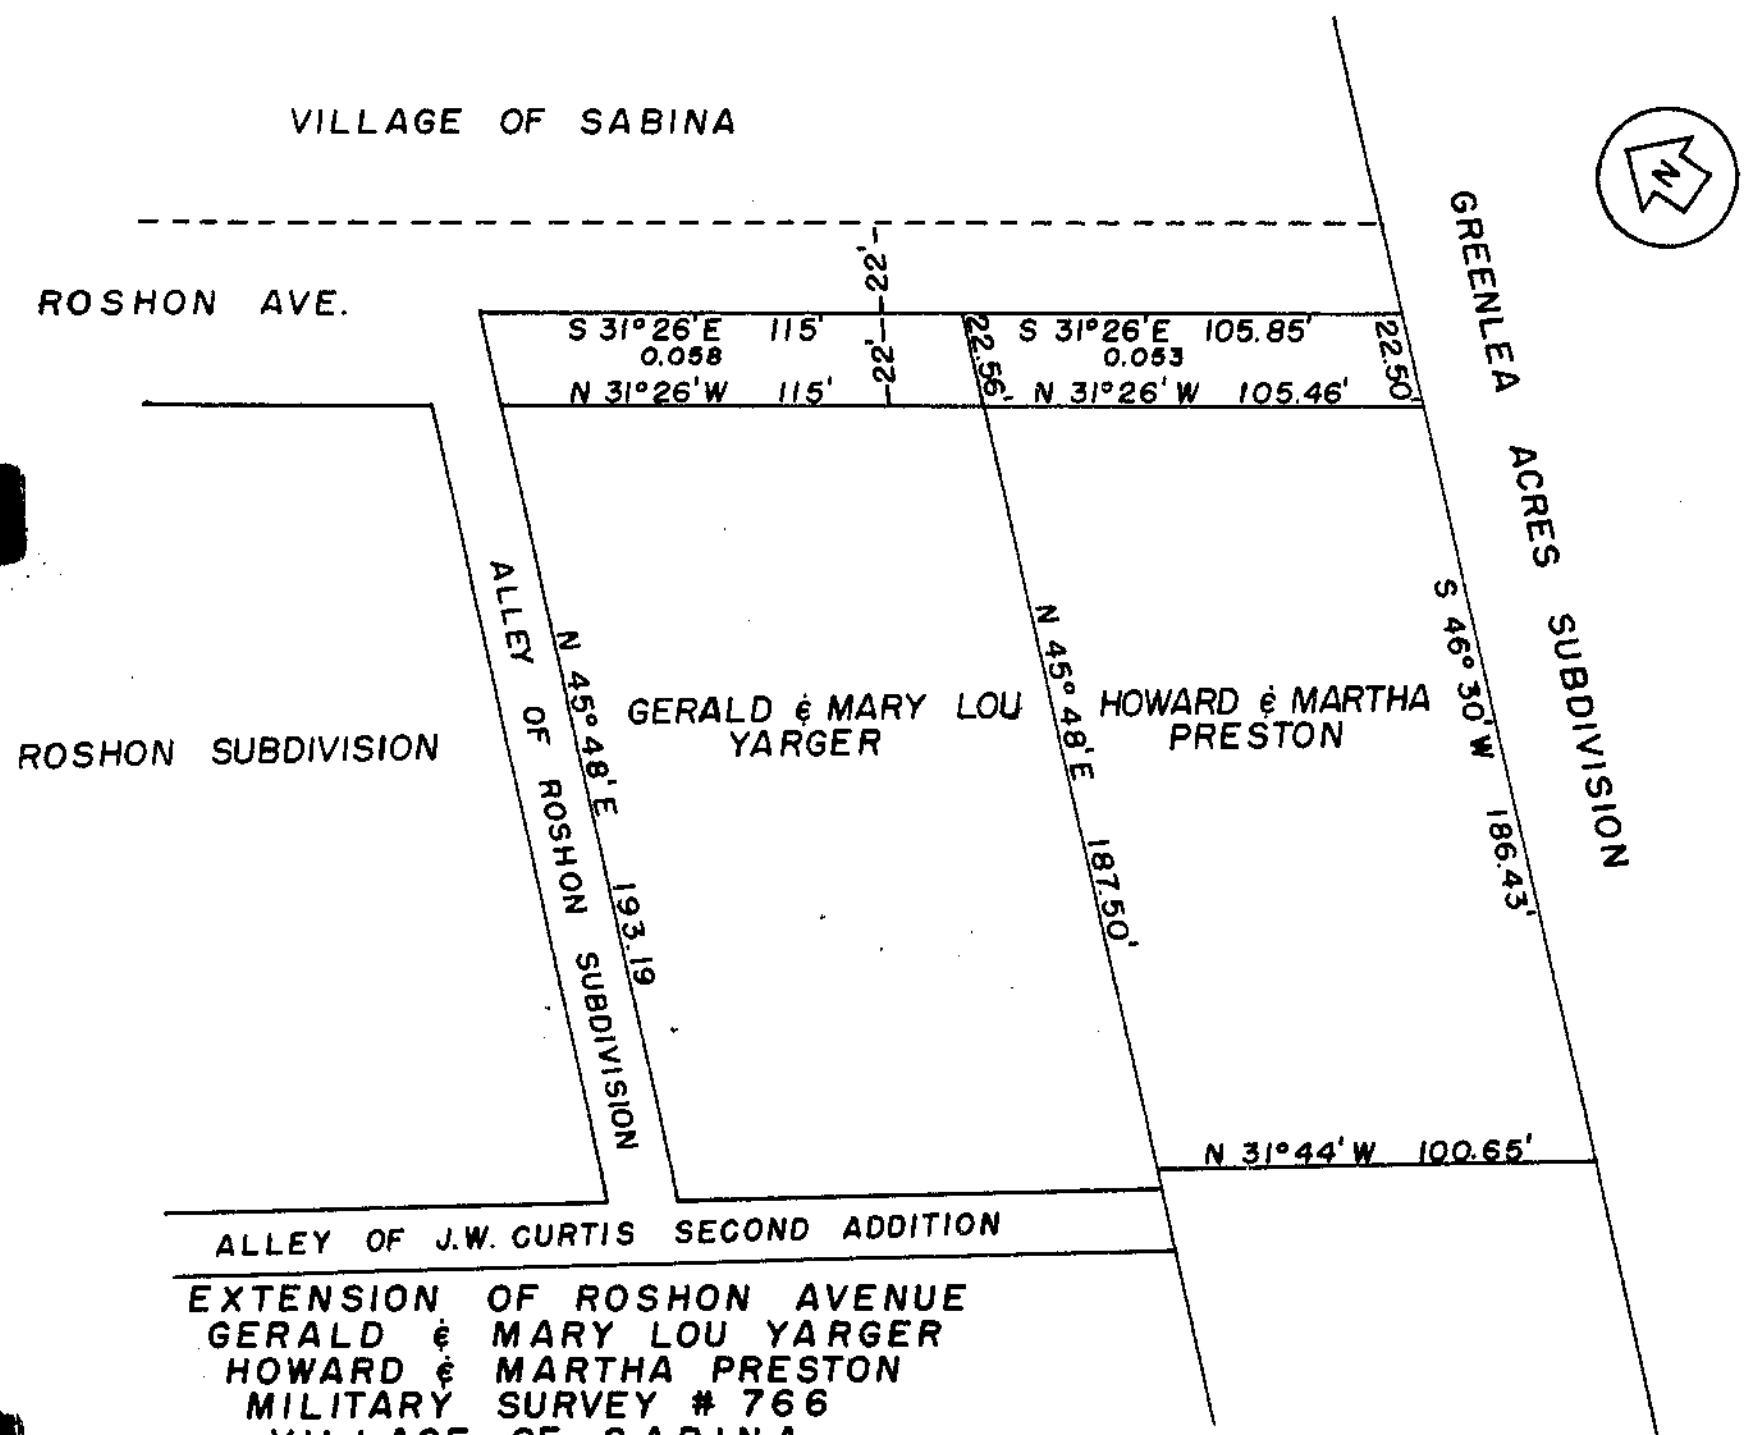

EXTENSION OF ROSHON AVENUE
GERALD & MARY LOU YARGER
HOWARD & MARTHA PRESTON
MILITARY SURVEY # 766
VILLAGE OF SABINA
CLINTON COUNTY, OHIO
1" = 50'

THIS PLAT WAS PREPARED BY ME FROM RECORDS AND IS NOT INTENDED TO REPRESENT A TRUE AND ACCURATE SURVEY OF THE PREMISES SHOWN HEREIN.

Maynard Boston
REGISTERED SURVEYOR NO. 3966