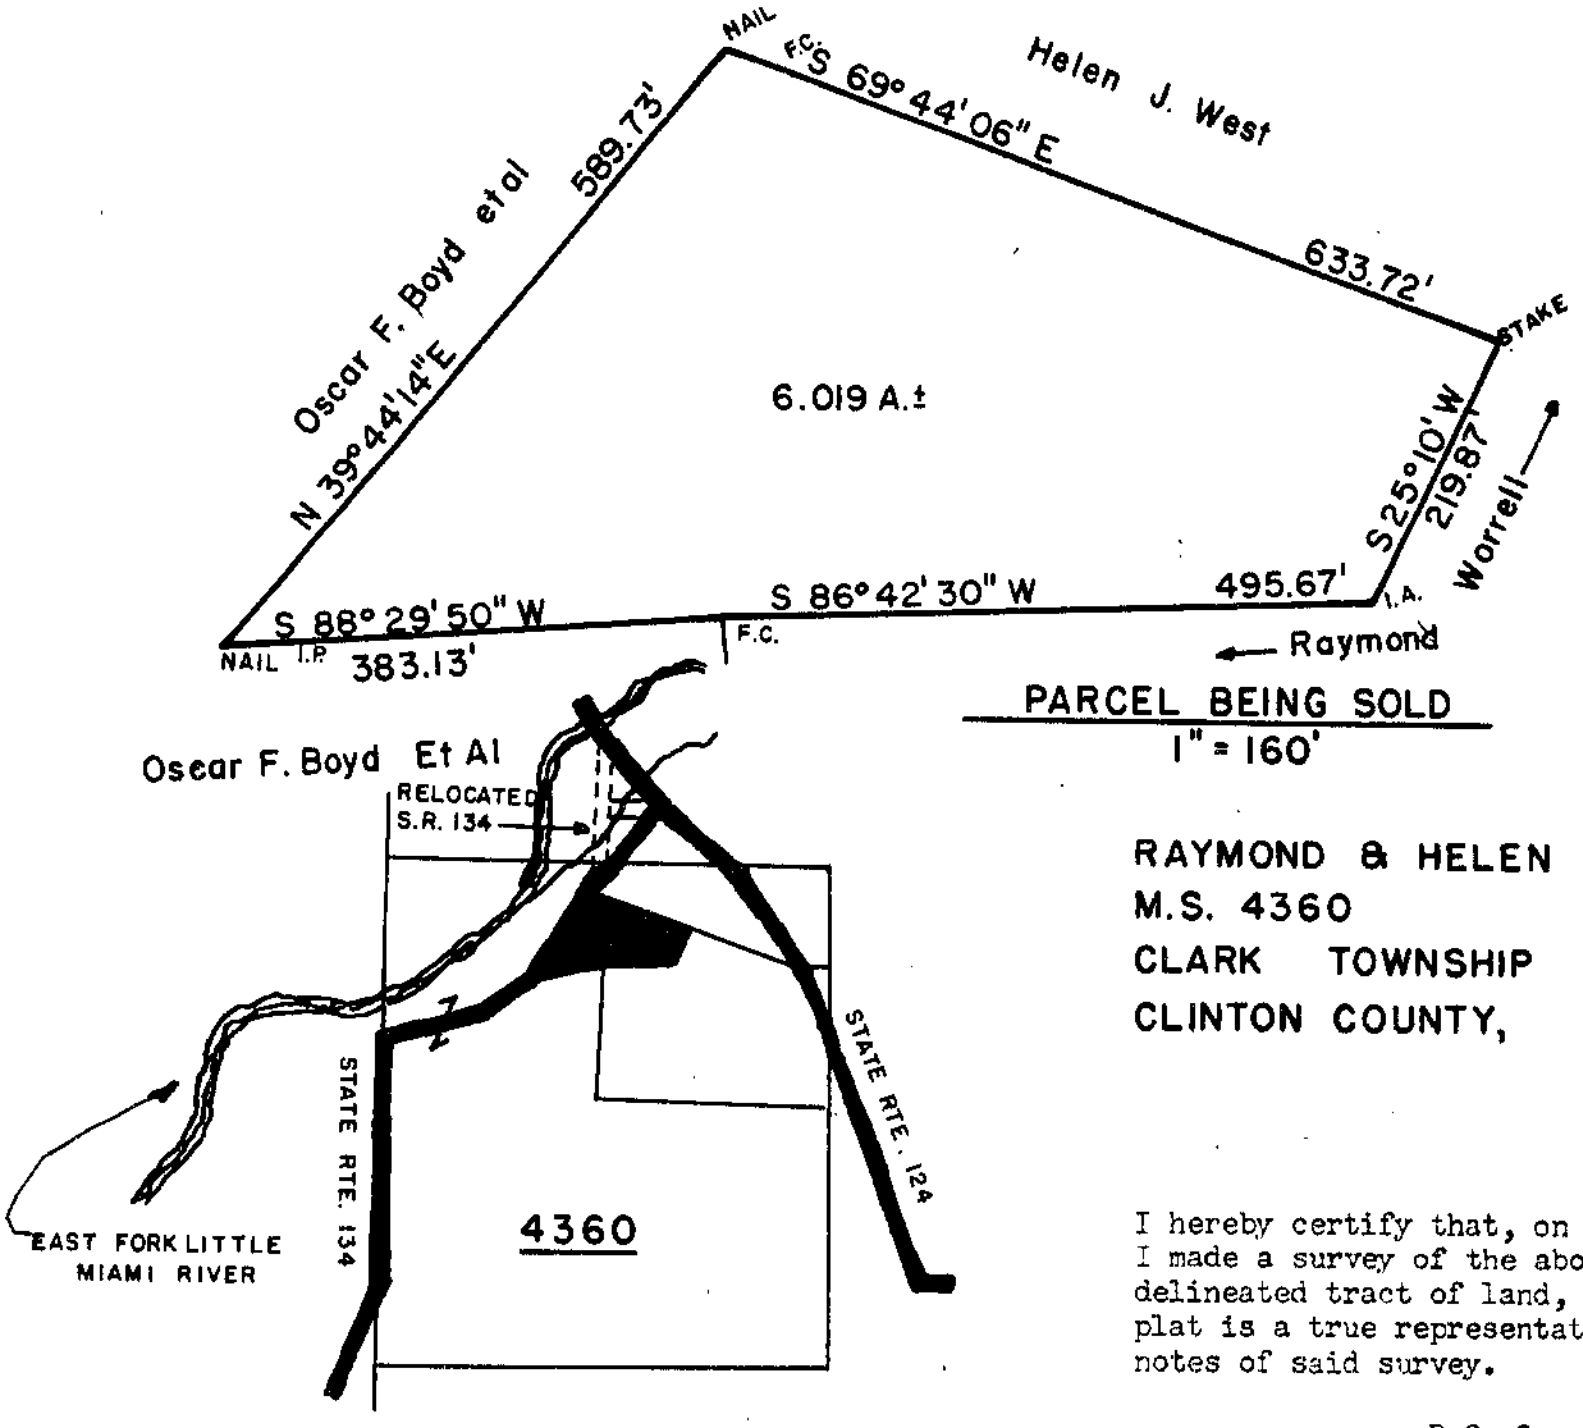

PARCEL BEING SOLD
1" = 160'

RAYMOND & HELEN WORRELL
M.S. 4360
CLARK TOWNSHIP
CLINTON COUNTY, OHIO

I hereby certify that, on October 28, 1965, I made a survey of the above described and delineated tract of land, and that the above plat is a true representation of the field notes of said survey.

R.C. Grant
Richard C. Grant, Registered Surveyor #4168

LOCATION MAP
1" = 80RD.

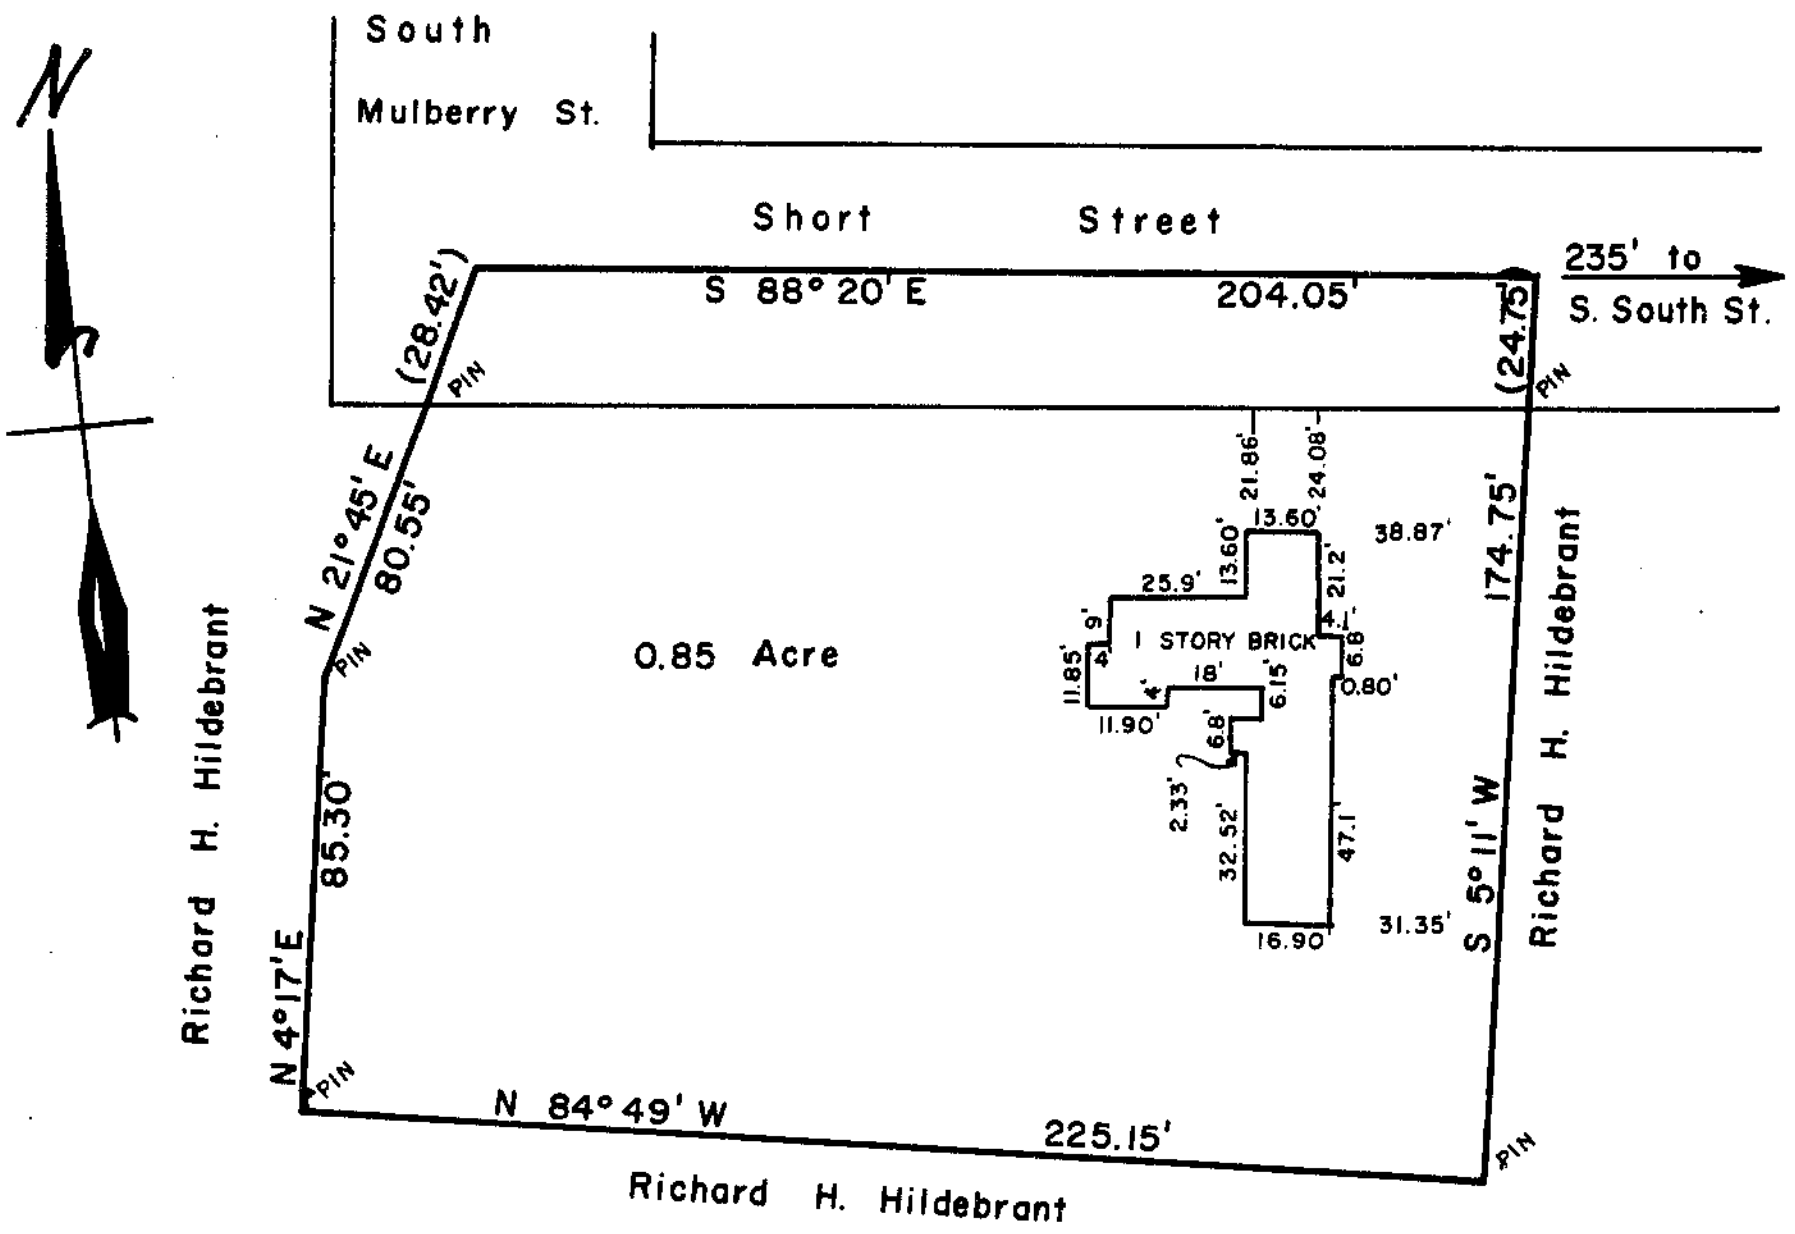

JAMES L. & MARTHA C. KNOWLES
MILITARY SURVEY NO. ~~2471~~ 1057
EXTENSION
CITY OF WILMINGTON
CLINTON COUNTY, OHIO
1" = 40'

I hereb y certify the aboce to be a correct plat of a survey made by me on December 1, 1965.

Maynard Borton No. 3966