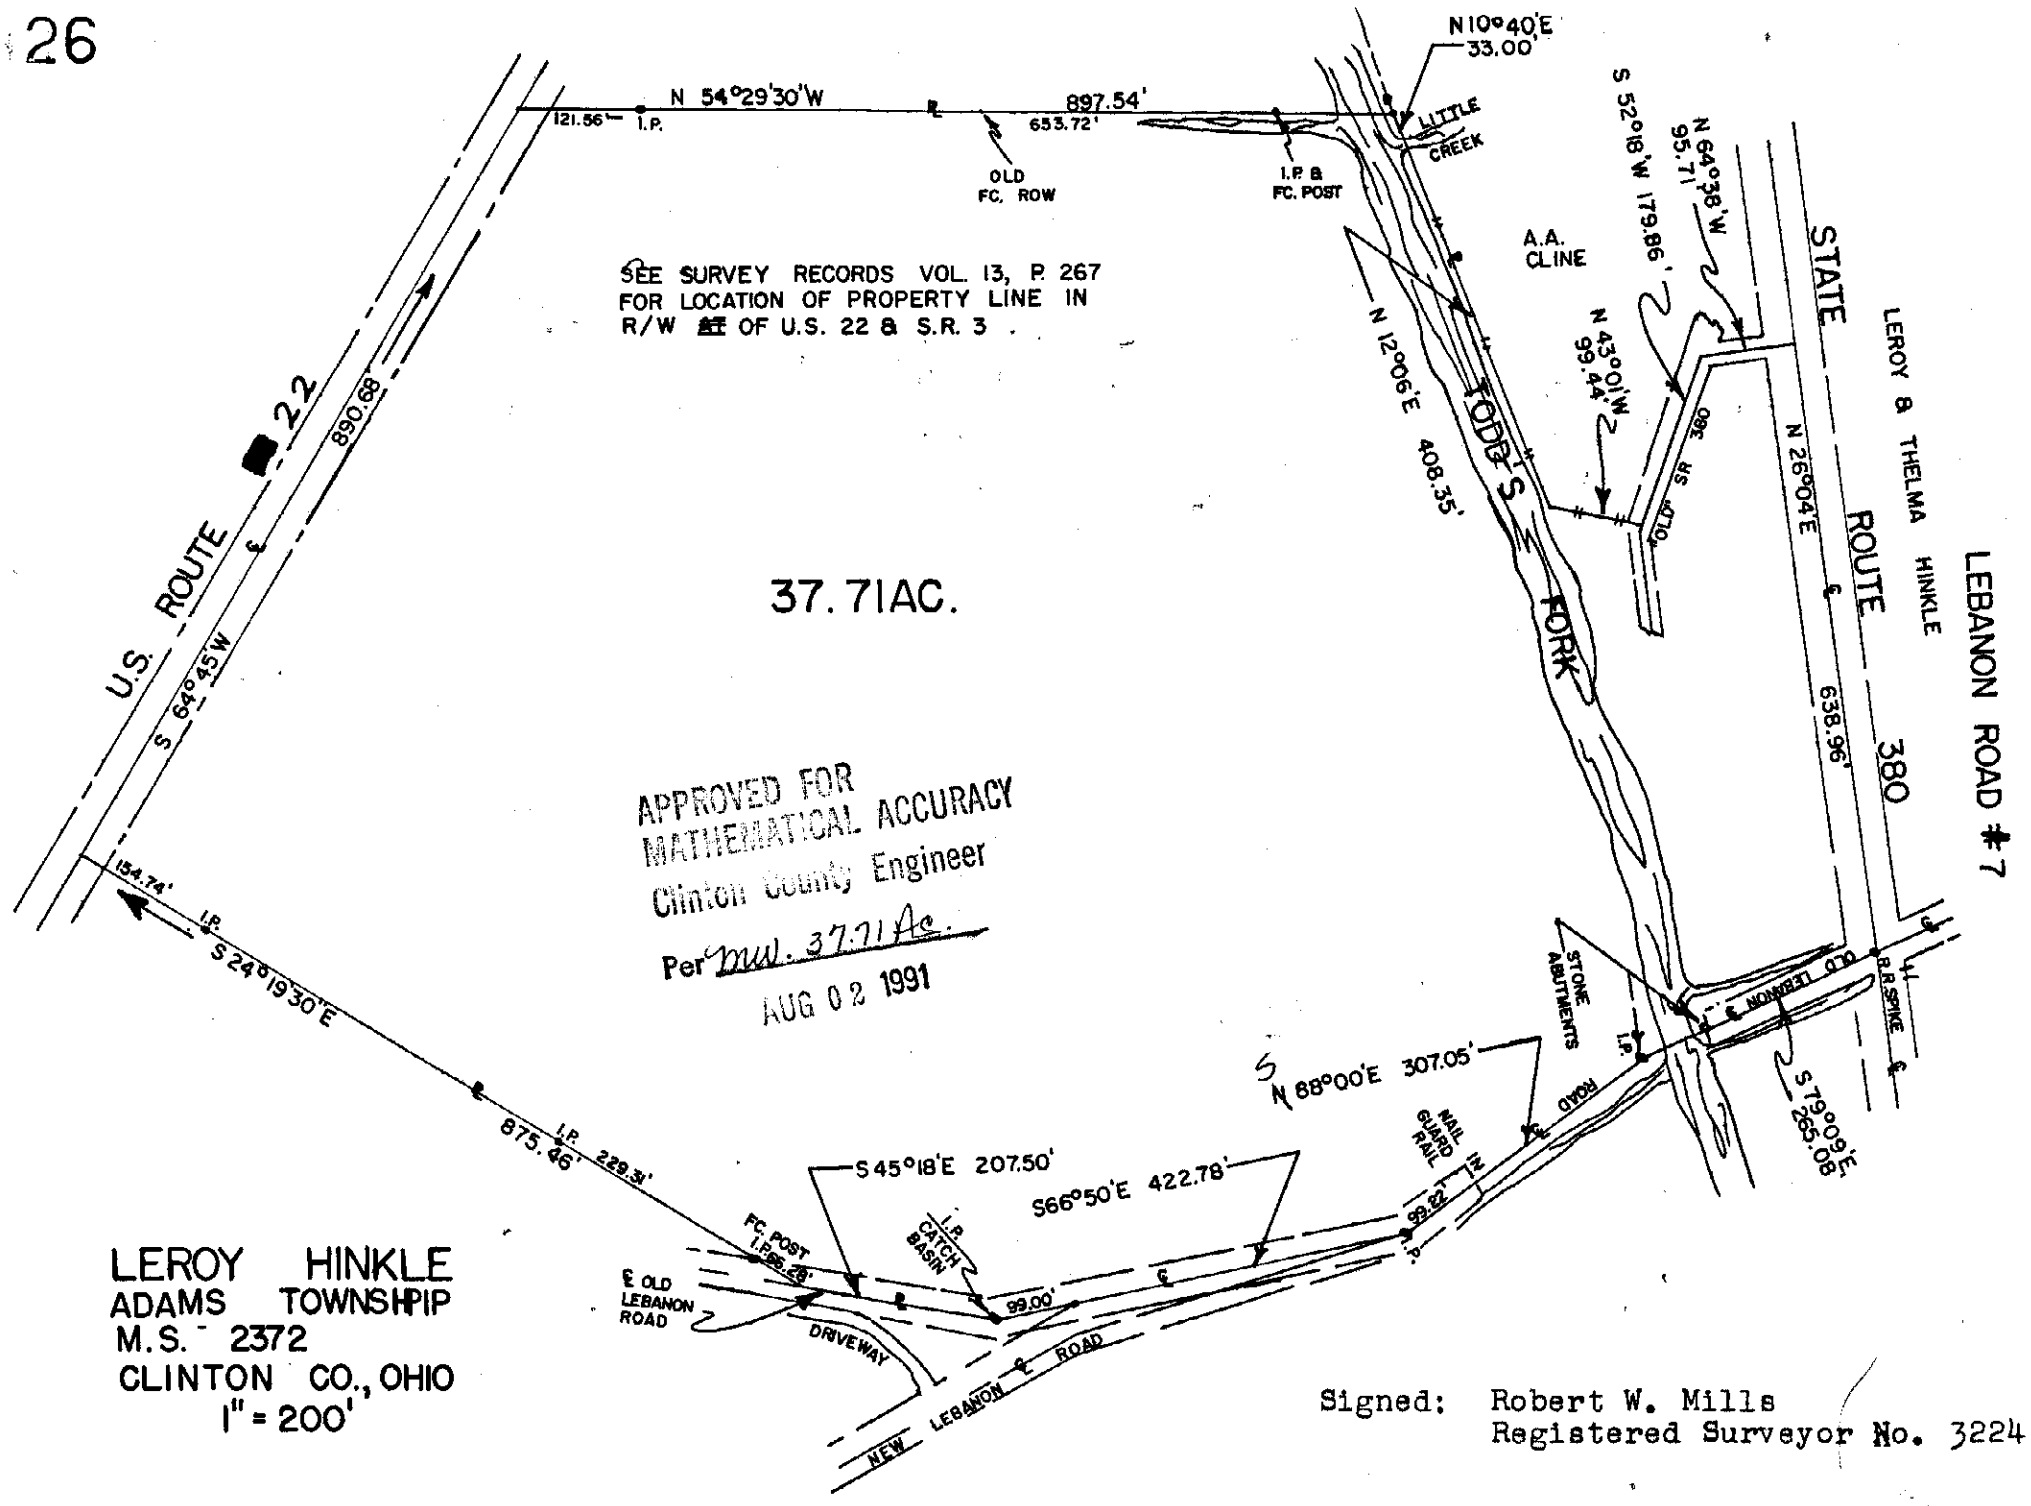

APPROVED FOR MATHEMATICAL ACCURACY
Clinton County Engineer
Per mul. 37.71 Ac.
AUG 02 1991

LEROY HINKLE
ADAMS TOWNSHIP
M.S. 2372
CLINTON CO., OHIO
1" = 200'

Signed: Robert W. Mills
Registered Surveyor No. 3224

I hereby certify this to be a correct plat of a survey made by me in September 1973.

Signed: Richard D. Roll
Registered Surveyor No. 4957

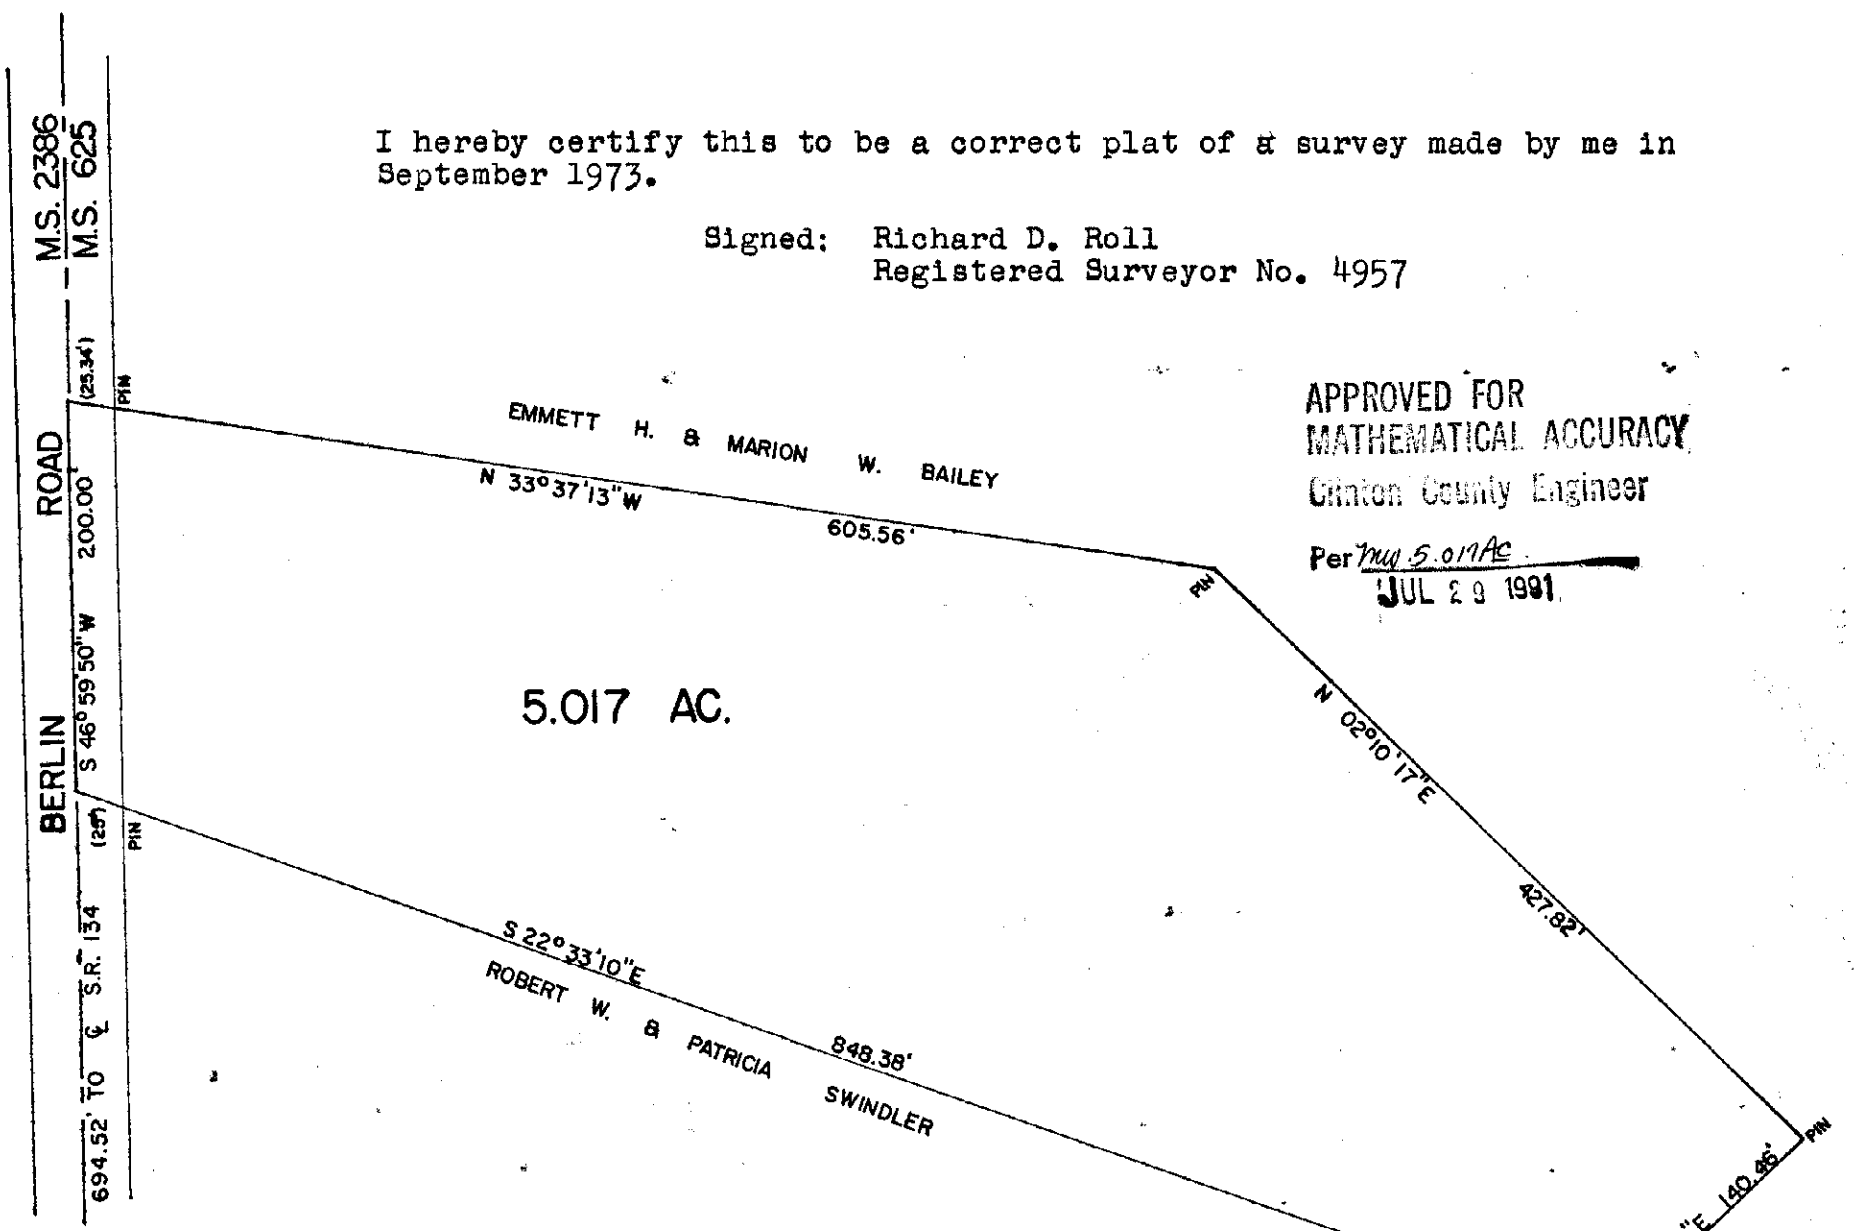

APPROVED FOR MATHEMATICAL ACCURACY
Clinton County Engineer
Per mul 5.017 Ac
JUL 29 1991

EMMETT H. & MARION W. BAILEY
MILITARY SURVEY Nº 625
UNION TOWNSHIP
CLINTON COUNTY, OHIO
1" = 100'
9/21/73