VOLUME 14 PLAT NO. 139
CLINTON COUNTY ENGINEERS
RECORD OF LAND DIVISION
DATE: SEPTEMBER 16, 1976
SCALE: 1" = 60'

DEED REFERENCE
DEED BOOK ____ PAGE ____
TOWNSHIP MARION
MILITARY SURVEY NO. 1174

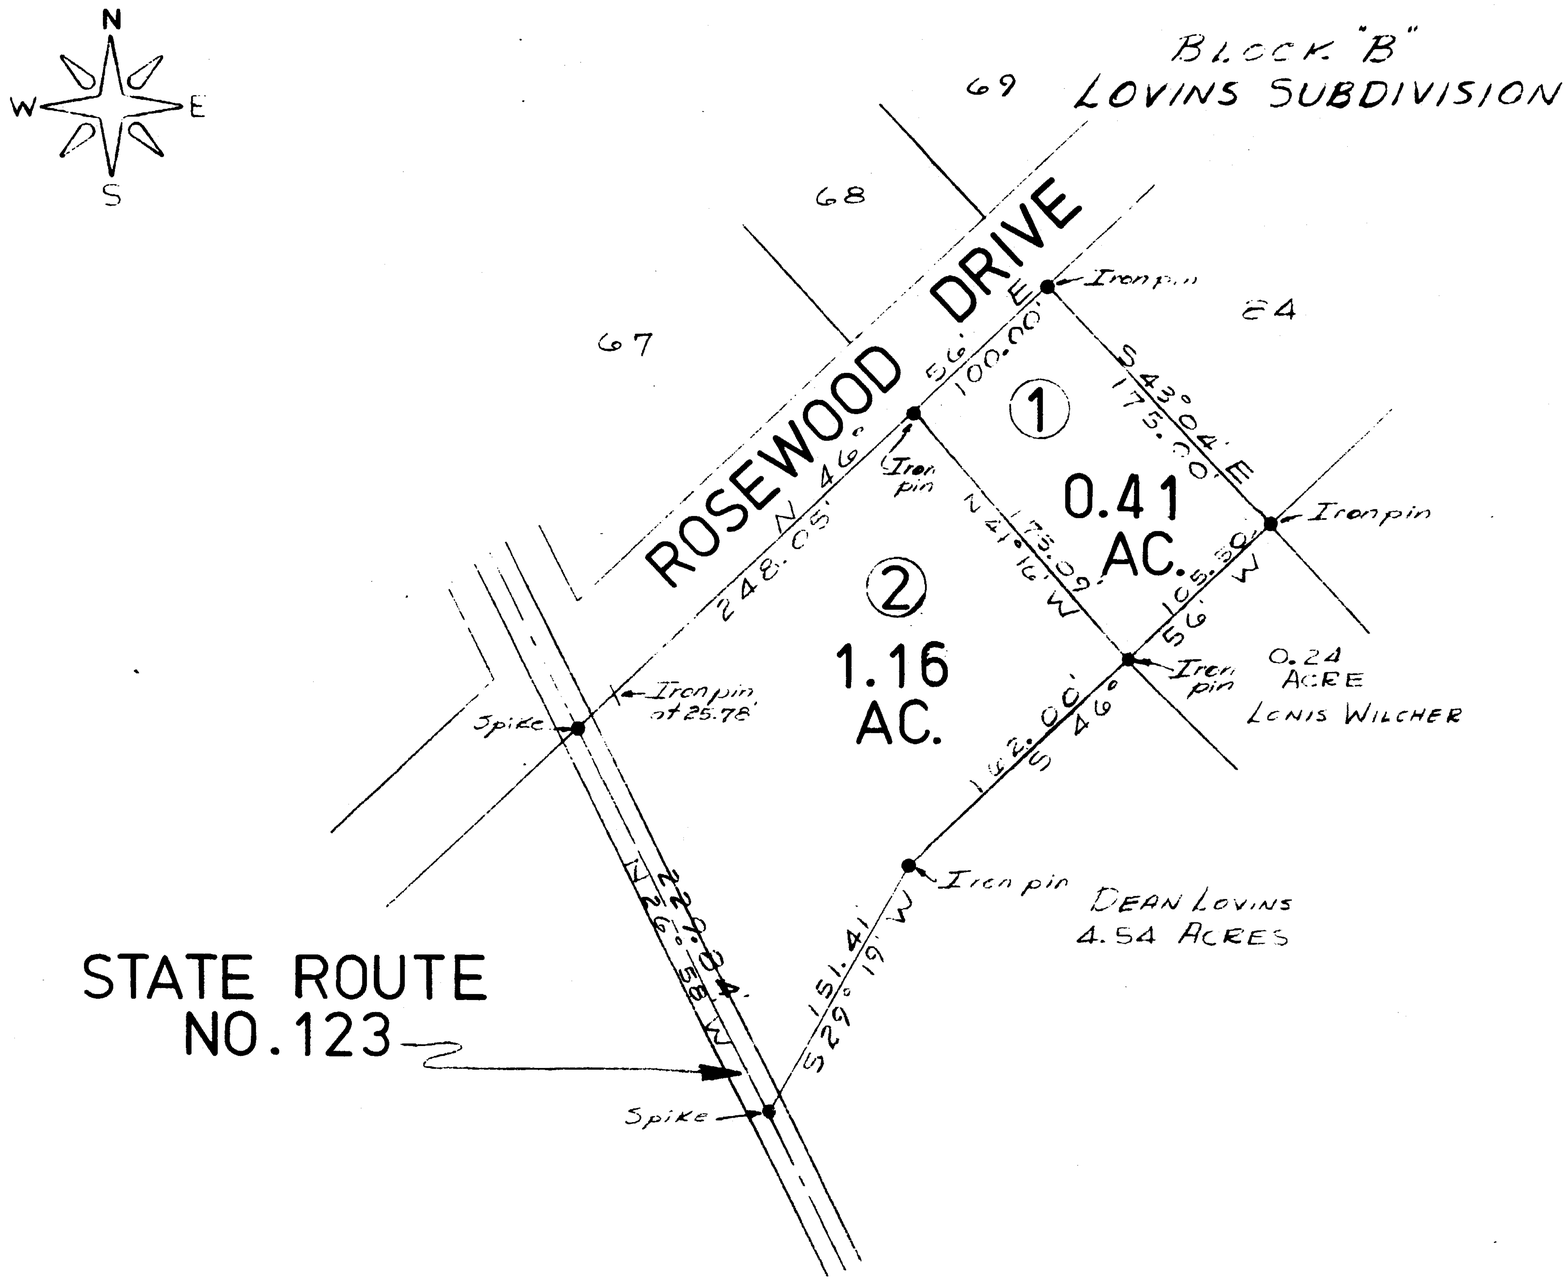

APPROVAL
CLINTON COUNTY COMMISSIONERS

DATE _____

DATE _____

DATE _____

STATE OF OHIO
ROBERT E. SATTERFIELD 4238 REGISTERED SURVEYOR

Robert E. Satterfield
CIVIL ENGINEER, SURVEYOR
WEST UNION, OHIO

APPROVED FOR ACCURACY
Clinton County Engineer
Per R. LEWIS 10-13-76

SURVEY
FOR
NELSON GERALD LOVINS

MILITARY SURVEY NO. 1174
MARION TOWNSHIP
CLINTON COUNTY, OHIO
SCALE 1" = 60' SEPTEMBER, 1976

783-3785