VOLUME 14 PLAT No. 170

[redacted] COUNTY ENGINEER'S
[redacted] & MAP SURVEYS

[redacted] PAGE 651

[redacted]: 729

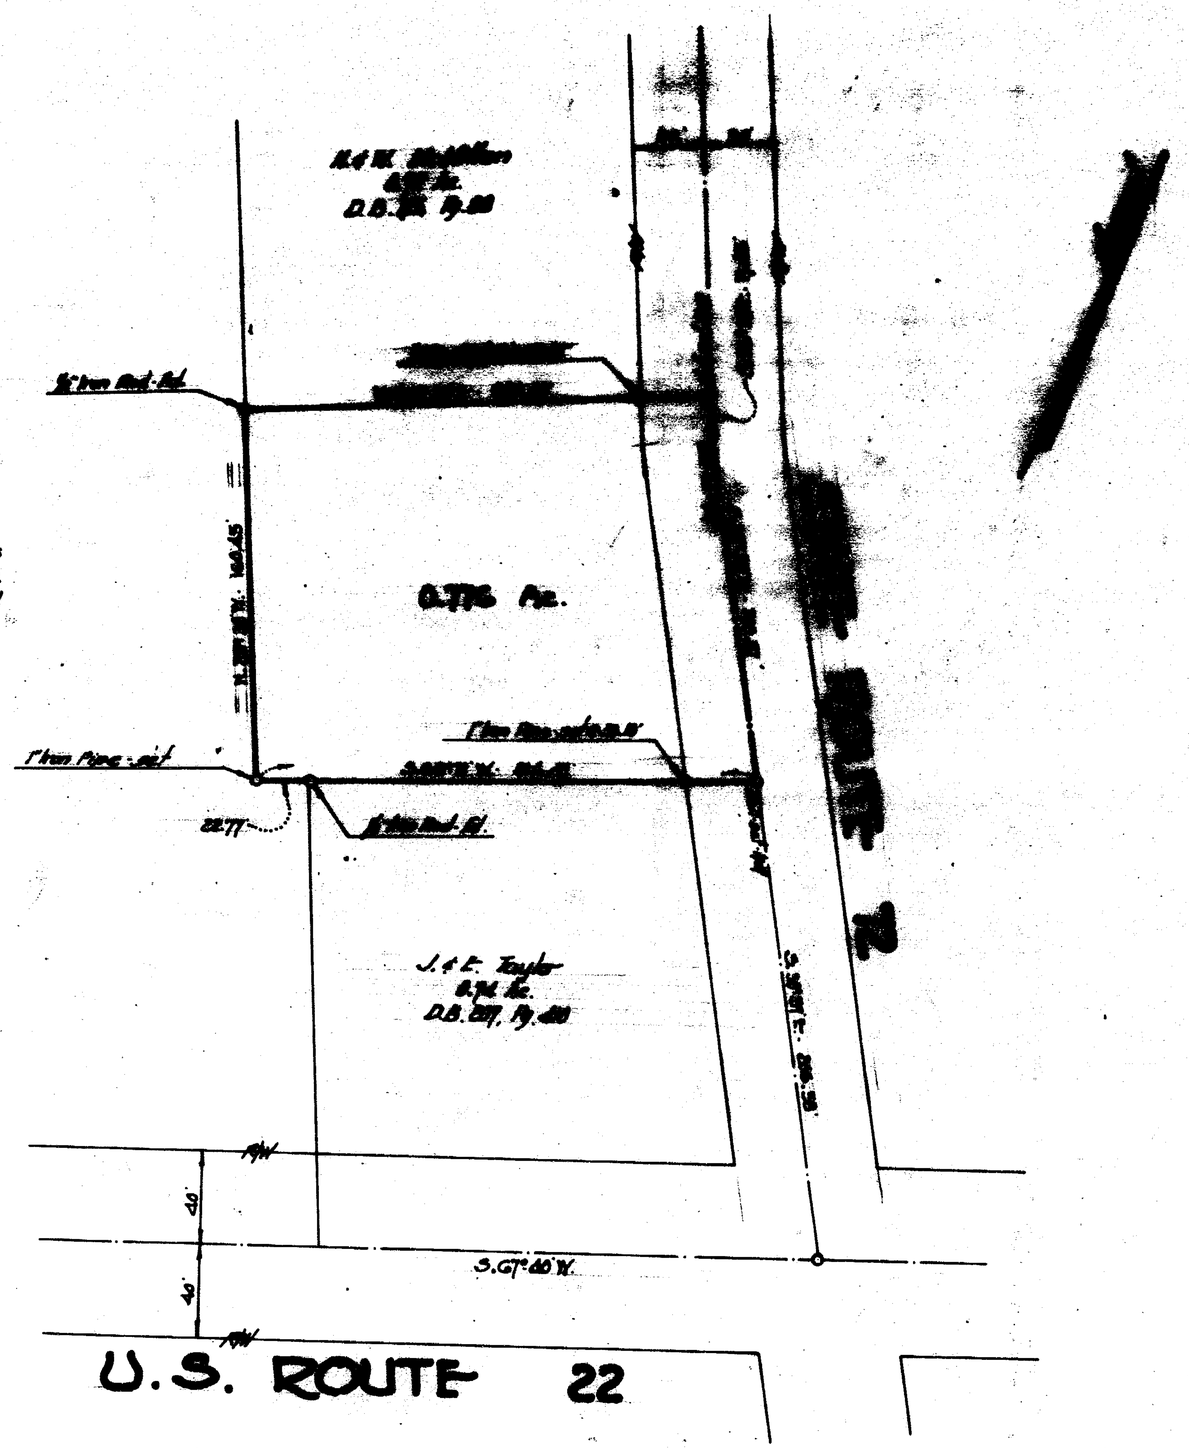

STATE OF OHIO
GALE L. HELMS 4706 REGISTERED SURVEYOR

Gale L. Helms

SURVEY FOR MABEL HAYNES

GALE L. HELMS & ASSOC., INC.
Consulting Engineers & Surveyors
222 N. OAKLAND AVE.
WASHINGTON C.H., OHIO

SURVEY OF 0.776 ACRE
Y.M.S. 729
RICHLAND TOWNSHIP
CLINTON COUNTY, OHIO

Sept. 23, 1976 Scale: 1" = 50'

APPROVAL
CLINTON COUNTY COMMISSIONERS

Date: 12-10-76 Oscar C Hackney

Date: 12-10-76 David E Bailey

Date: 12-10-76 [illegible]

APPROVED FOR ACCURACY
Clinton County Engineer
Per R. LEWIS 12-6-76

N27549

F-1084