VOLUME 14 PLAT NO. 222

CLINTON COUNTY ENGINEERS
RECORD OF **LAND DIVISION**

DATE NOV. 26, 1976
SCALE 1" = 100'
DEED REFERENCE
DEED BOOK _____ PAGE _____
TOWNSHIP ADAMS
MILITARY SURVEY NUMBER 2372

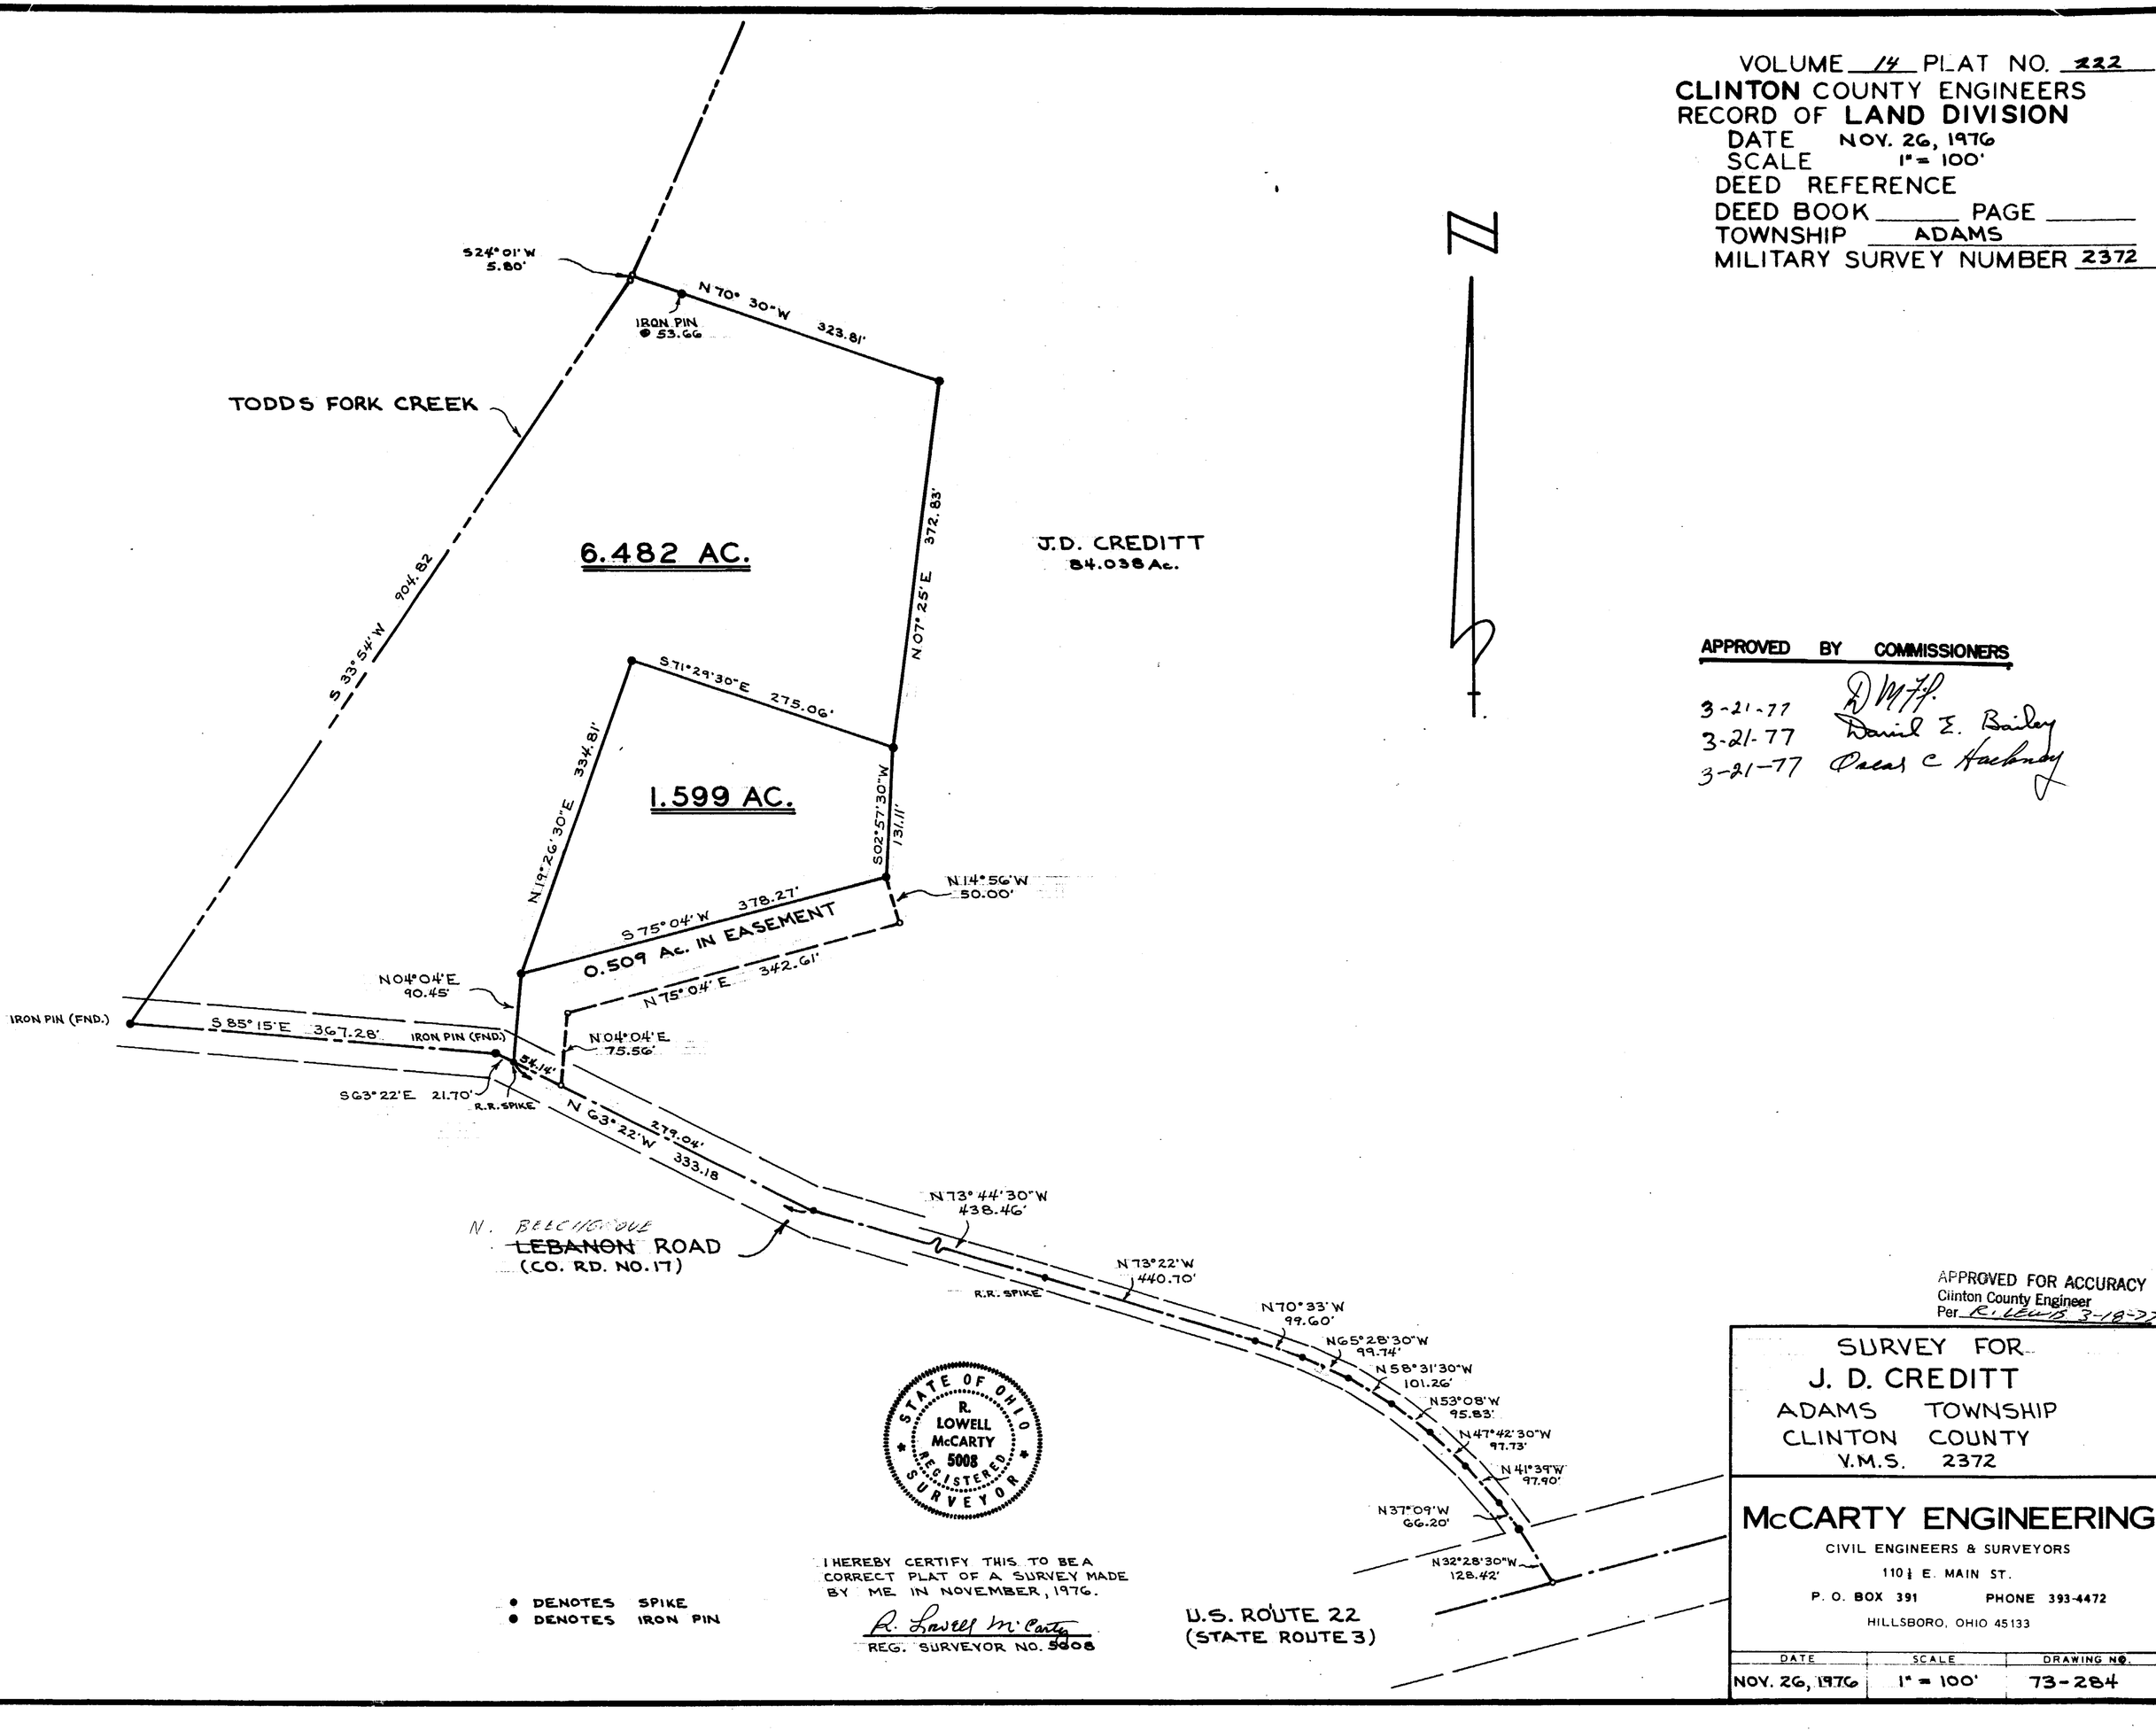

APPROVED BY COMMISSIONERS

3-21-77 D.M.F.
3-21-77 David E. Bailey
3-21-77 Oscar C Hackney

STATE OF OHIO
R. LOWELL McCARTY
5008
REGISTERED SURVEYOR

I HEREBY CERTIFY THIS TO BE A CORRECT PLAT OF A SURVEY MADE BY ME IN NOVEMBER, 1976.

R. Lowell McCarty
REG. SURVEYOR NO. 5008

- DENOTES SPIKE
- DENOTES IRON PIN

APPROVED FOR ACCURACY
Clinton County Engineer
Per R. LEWIS 3-18-77

SURVEY FOR
J. D. CREDITT
ADAMS TOWNSHIP
CLINTON COUNTY
V.M.S. 2372

McCARTY ENGINEERING
CIVIL ENGINEERS & SURVEYORS
110½ E. MAIN ST.
P. O. BOX 391 PHONE 393-4472
HILLSBORO, OHIO 45133

DATE	SCALE	DRAWING NO.
NOV. 26, 1976	1" = 100'	73-284