VOLUME 14 PLAT NO. 7

CLINTON COUNTY ENGINEERS
RECORD OF LAND DIVISION

DATE DECEMBER 4, 1975
SCALE 1" = 300'

DEED REFERENCE
DEED BOOK 240 PAGE 213
CORPORATION CLARKSVILLE
TOWNSHIP VERNON
MILITARY SURVEY NOS. 1506 - 2227
2245 - 2754

RECEIVED FOR RECORD:
RECORDED: _____
PLAT BOOK: 7 PAGE: 210
1985 MAR 26 P.M. 3:17
FEE: $10.00
JEAN S. RICHARDSON
RECORDER
CLINTON COUNTY, OHIO
77100

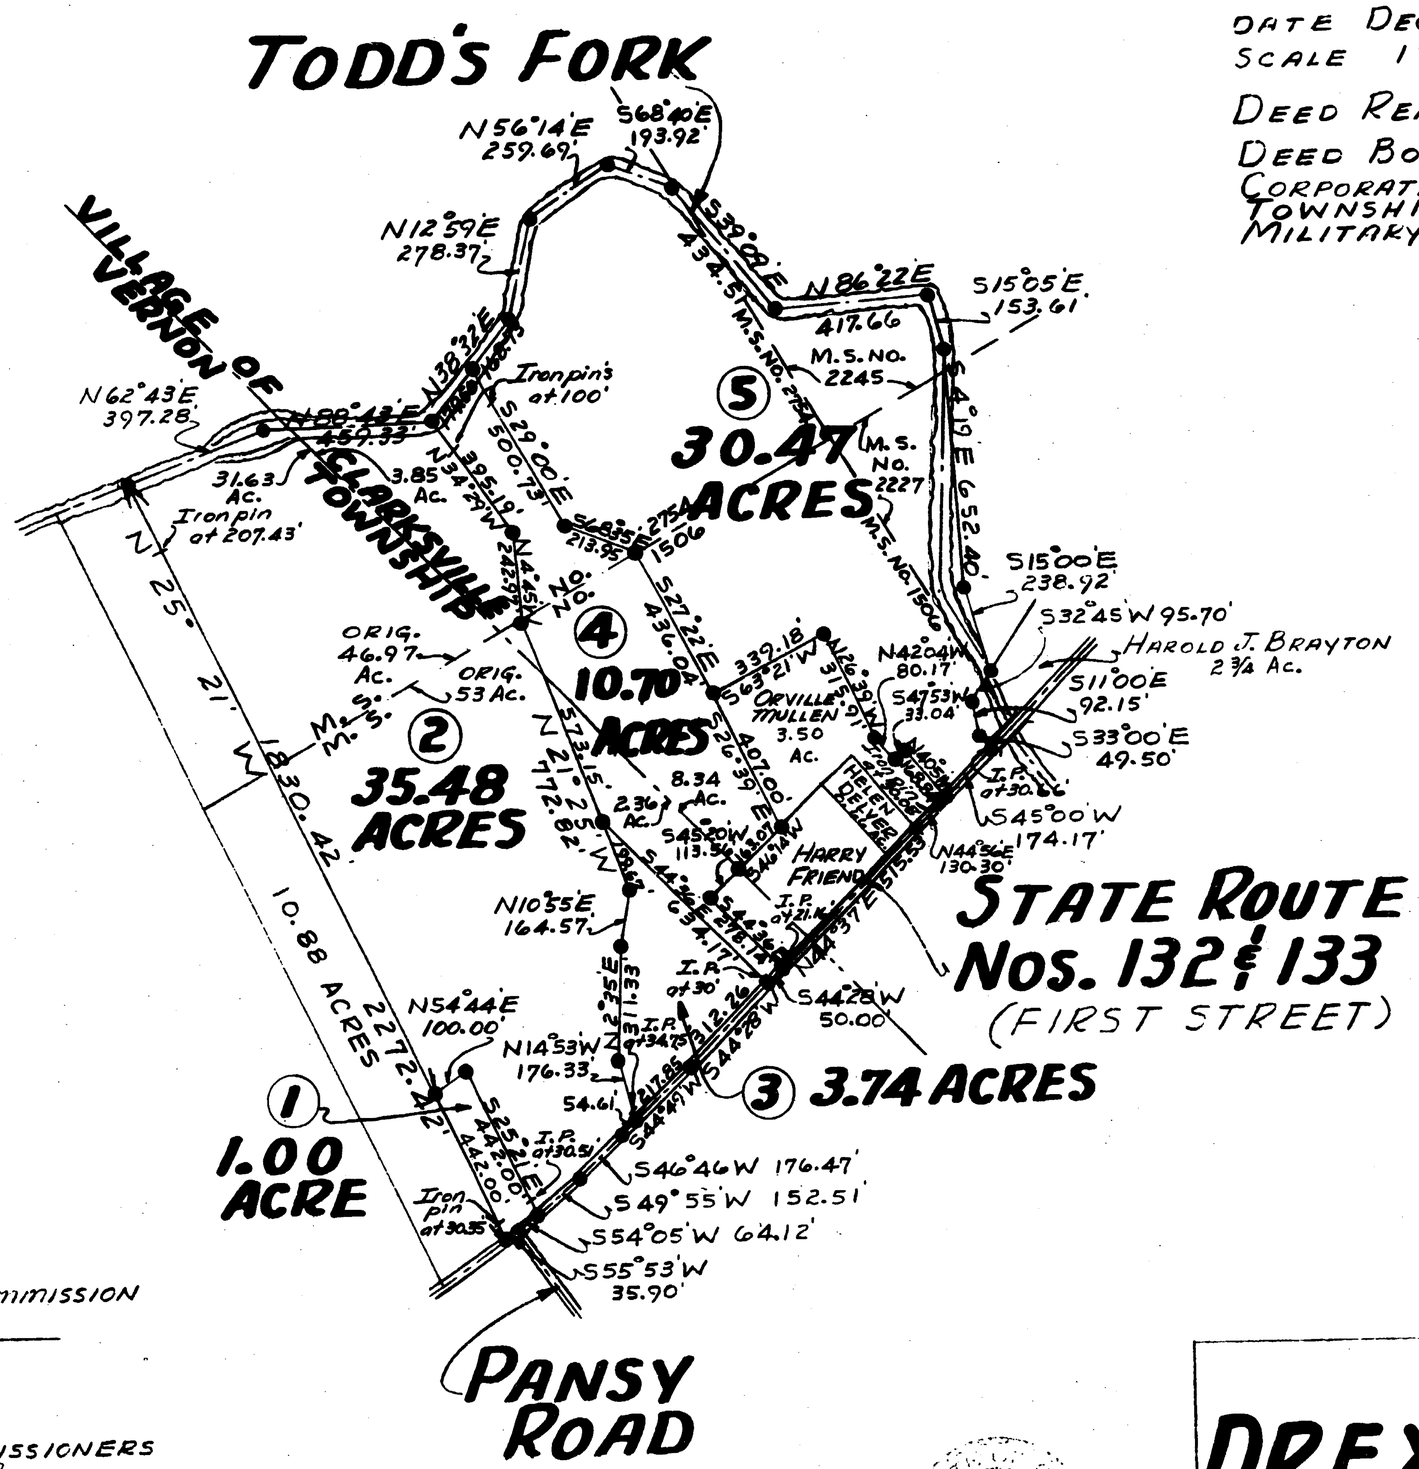

LEGEND
● IRON PINS OR SPIKES IN ℄

APPROVAL
CLARKSVILLE PLANNING COMMISSION

DATE _____ DIRECTOR _____

APPROVAL
CLINTON COUNTY COMMISSIONERS

1-9-76 DATE _____
1-9-76 DATE David E. Bailey
1-9-76 DATE Orlas C. Hackney

Robert E. Satterfield
CIVIL ENGINEER & SURVEYOR
WEST UNION, OHIO

APPROVED FOR TRANSFER
Clinton County Engineer
Per _____ 1-2-76

SURVEY FOR
DREXSELLS, INC.

MILITARY SURVEY NOS. 1506-2227
2245-2754
VILLAGE OF CLARKSVILLE
VERNON TOWNSHIP
CLINTON COUNTY, OHIO
SCALE 1" = 300' DECEMBER, 1975