I HEREBY CERTIFY THIS TO BE A CORRECT PLAT OF A SURVEY MADE UNDER MY DIRECTION IN APRIL, 1979.

STATE OF OHIO — RICHARD D ROLL 4957 REGISTERED SURVEYOR

Richard D. Roll
REGISTERED SURVEYOR No. 4957

CLINTON COUNTY ENGINEERS
RECORD OF LAND DIVISION

VOLUME 15 PLAT NO. 147
DATE 5-4-79
SCALE 1"=50'

DEED REFERENCE

DEED BOOK 208 PAGE 31
TOWNSHIP Jefferson
MILITARY SURVEY No. 2790

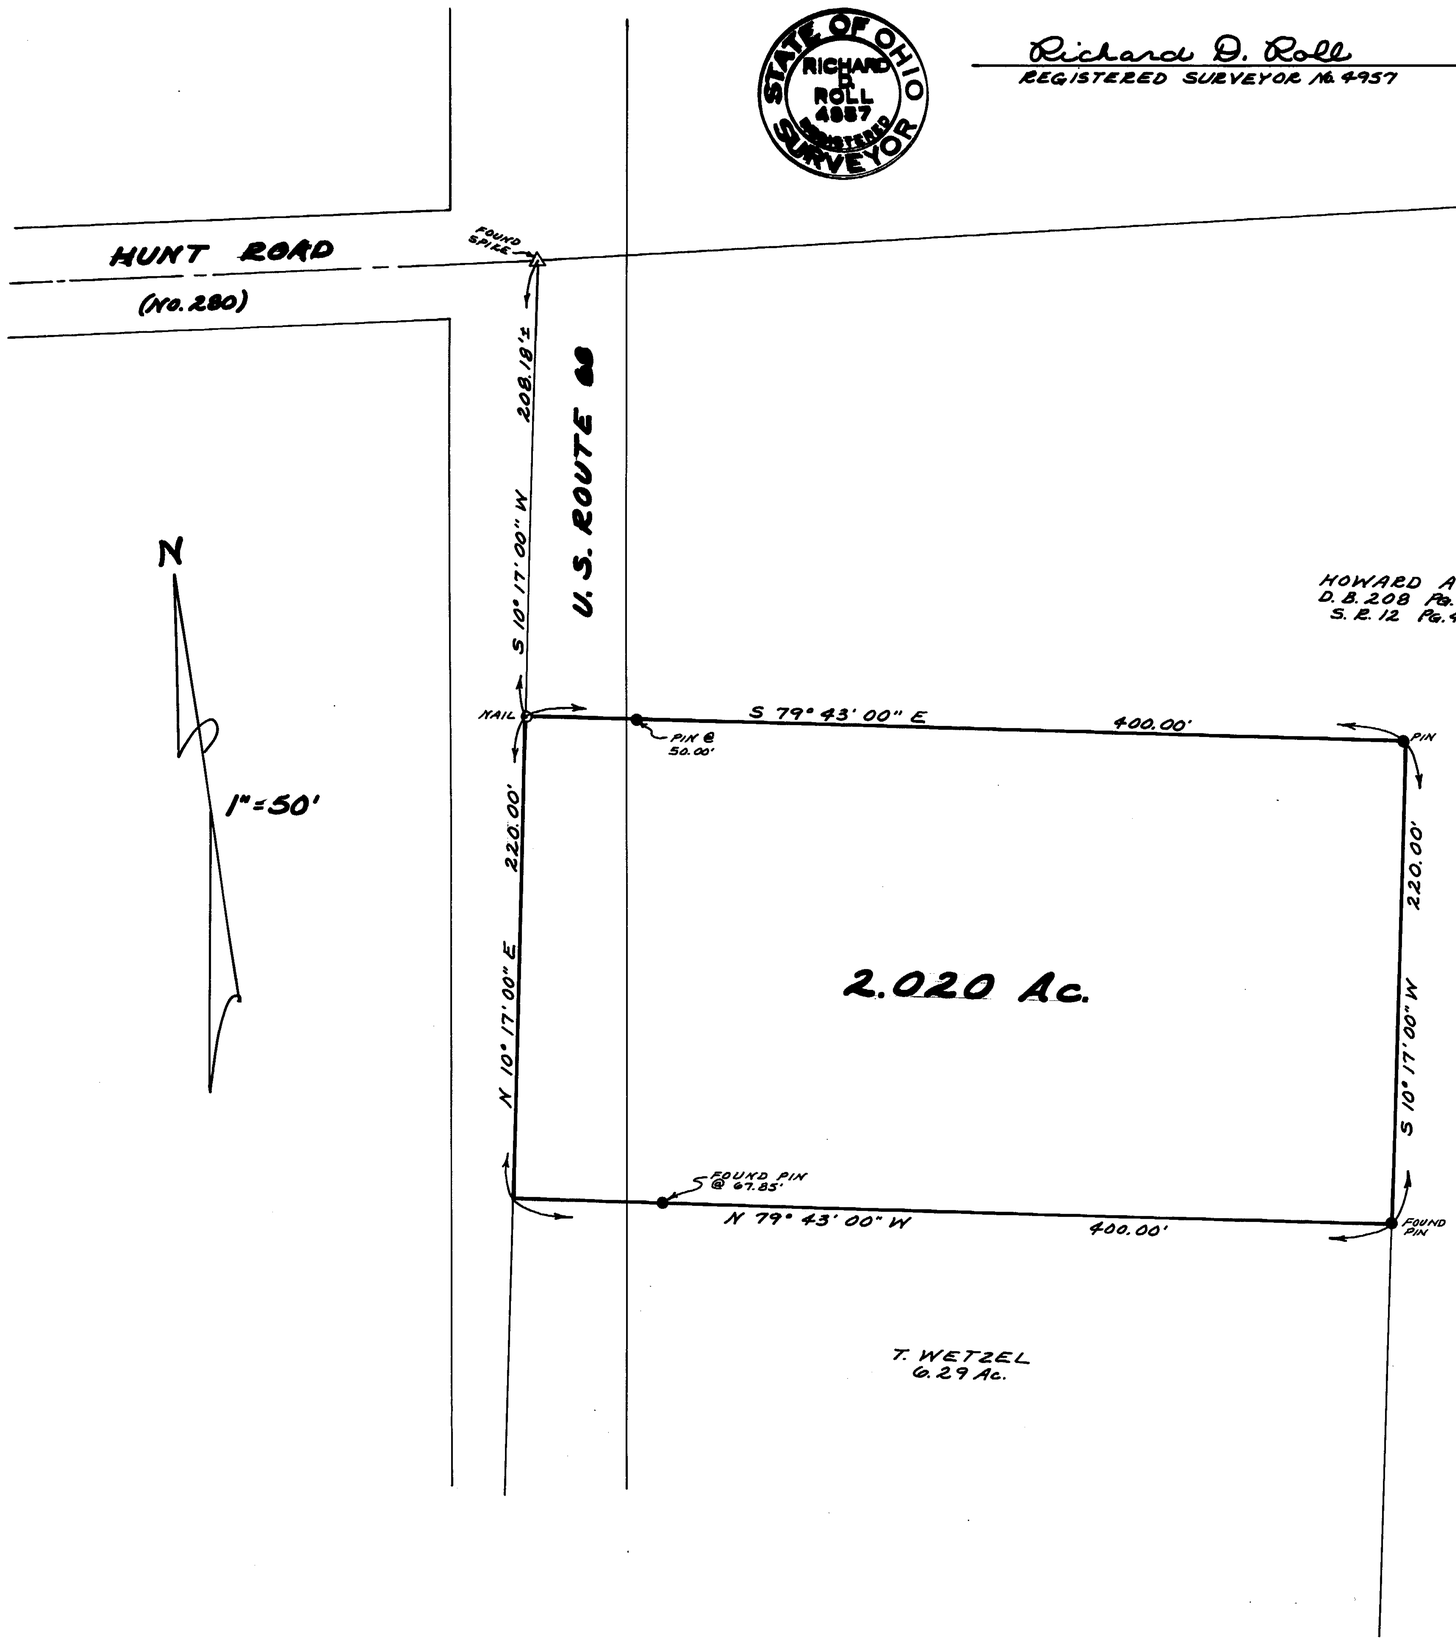

RECEIVED BY THE CLINTON COUNTY COMMISSIONERS ON 5-4 1979.

Helen I. Rannells
CLERK

APPROVED ON 5-4 1979.

Oscar C Hackney

David E. Bailey

COMMISSIONERS OF CLINTON COUNTY, OHIO

The approval of this plat by the Board of County Commissioners does not constitute the approval by the Board of Health, roads or streets, zoning and the drainage of this subdivision.

SURVEY PLAT OF

PART OF HOWARD ADAE LANDS

SITUATED IN
MILITARY SURVEY No. 2790
JEFFERSON TOWNSHIP
CLINTON COUNTY, OHIO

APPROVED FOR ACCURACY
Clinton County Engineer
Per E. Lewis 5-4-79

CLINCO
ENGINEERS — SURVEYORS
P. O. Box 241
62 1/2 E. SUGARTREE ST. WILMINGTON, OHIO

SCALE	DRAWN BY	CHECKED BY
1"=50'	CLY	RDR
DATE May 4, 1979	DRWG. C-3865	