CLINTON COUNTY ENGINEERS
RECORD OF LAND DIVISION

VOLUME 15 PLAT NO. 229
DATE 10-10-79
SCALE 1"=10'

DEED REFERENCE

DEED BOOK 218 PAGE 544
TOWNSHIP Union ~ City of Wilmington
MILITARY SURVEY NO. 1057

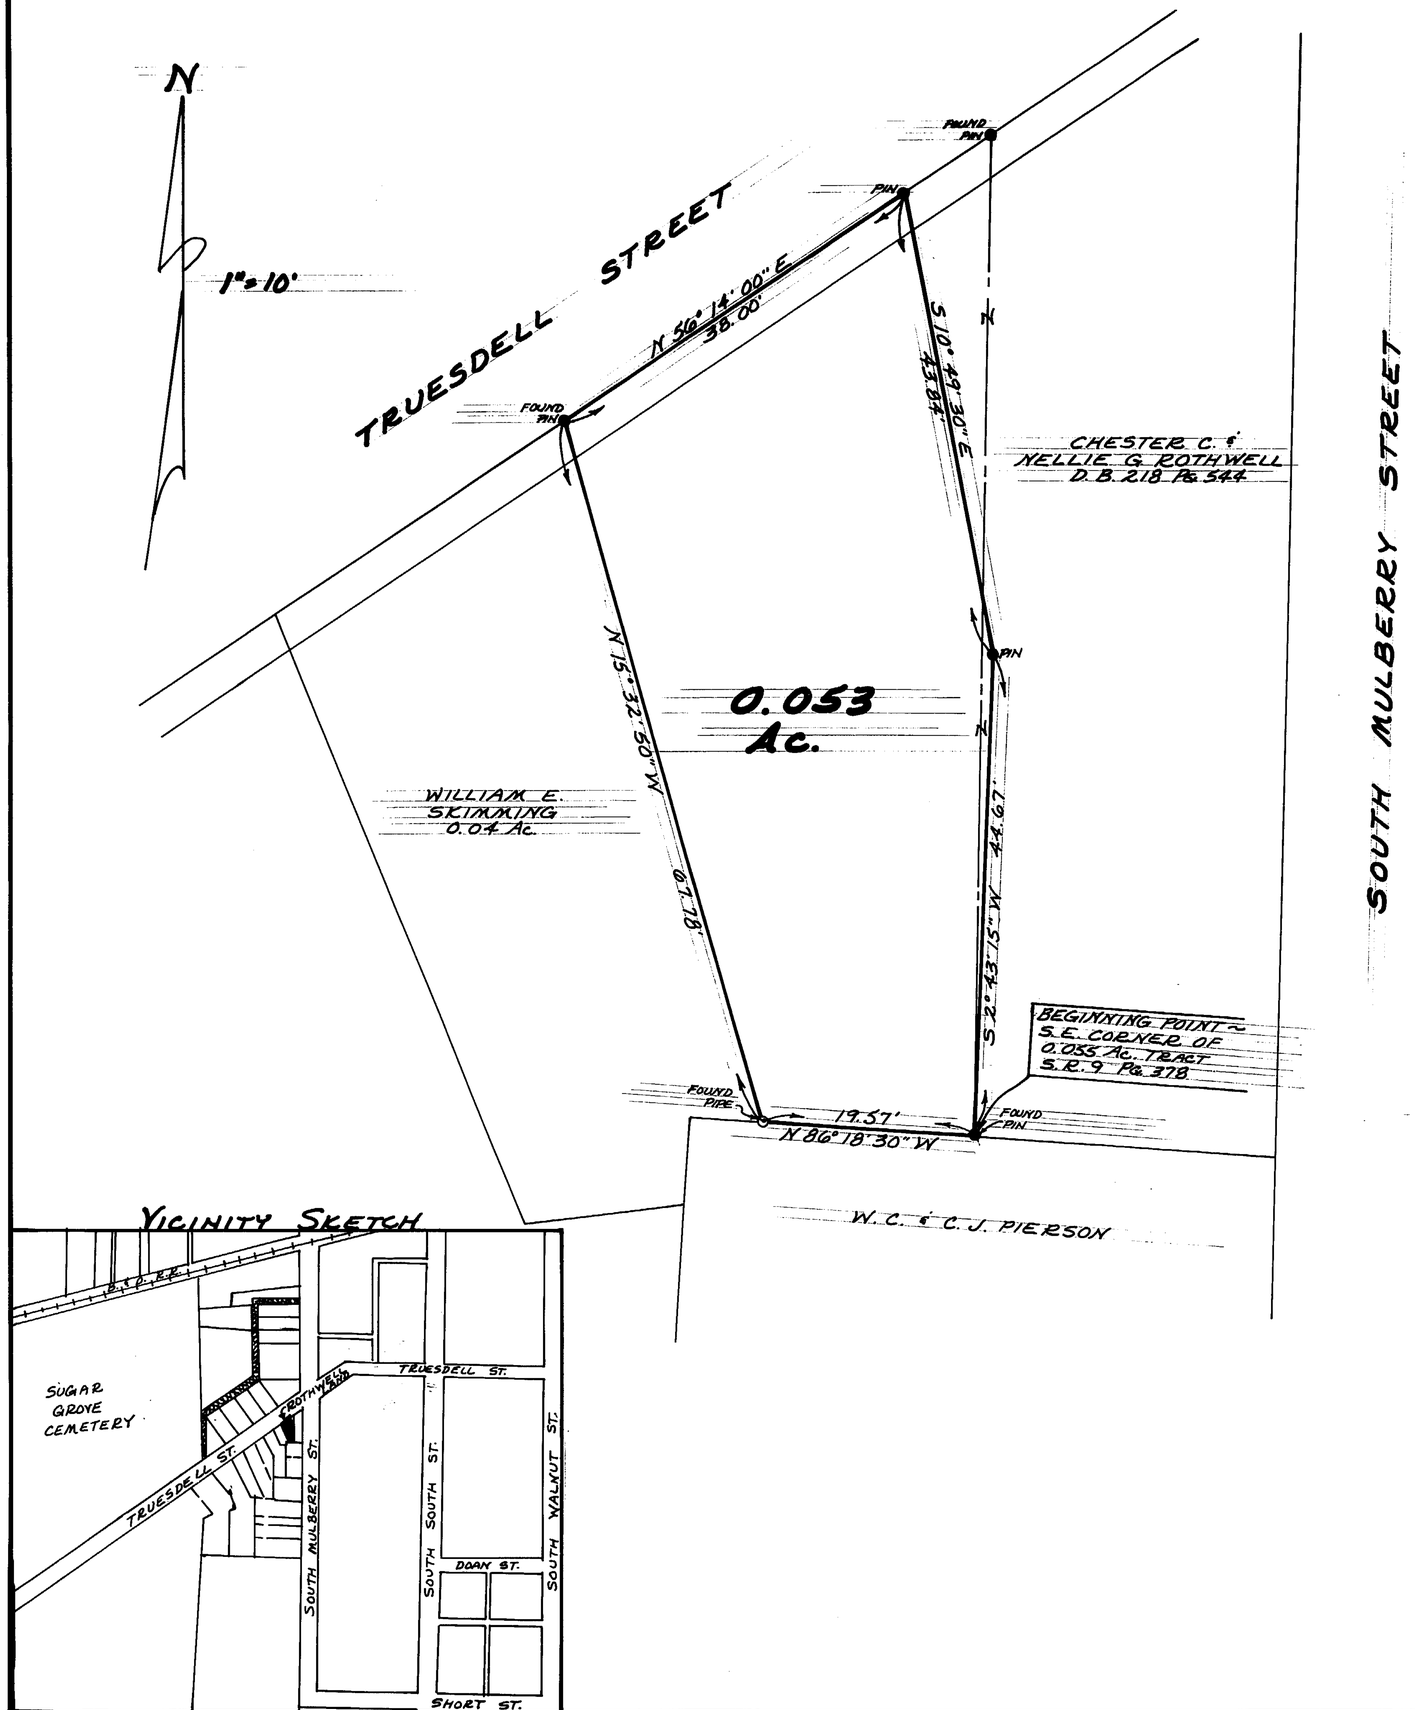

RECEIVED BY THE WILMINGTON CITY PLANNING COMMISSION ON 10/19 1979.

Bonnie MacDonald
SECRETARY

APPROVED ON Oct. 23 1979.

Robert W. Moyer
CHAIRMAN

Bonnie MacDonald
SECRETARY

I HEREBY CERTIFY THIS TO BE A CORRECT PLAT OF A SURVEY MADE UNDER MY DIRECTION IN OCTOBER, 1979.

Richard D. Roll
REGISTERED SURVEYOR #4957

STATE OF OHIO
RICHARD D. ROLL
4957
REGISTERED
SURVEYOR

SURVEY PLAT OF

PART OF **CHESTER C. & NELLIE G. ROTHWELL** LANDS

SITUATED IN
MILITARY SURVEY NO. 1057
CITY OF WILMINGTON
CLINTON COUNTY, OHIO
FOR
ELMER WILLIAMS, JR.

APPROVED FOR ACCURACY
Clinton County Engineer
Per. R. LEWIS 10-15-79

CLINCO
ENGINEERS ~ SURVEYORS
P. O. Box 241
62½ E. SUGARTREE ST. WILMINGTON, OHIO

SCALE	DRAWN BY	CHECKED BY
1"=10'	CY	RDR
DATE October 10, 1979	DWG. C-3928	