SURVEYORS RECORD
Book 15 Page 23

P-2485

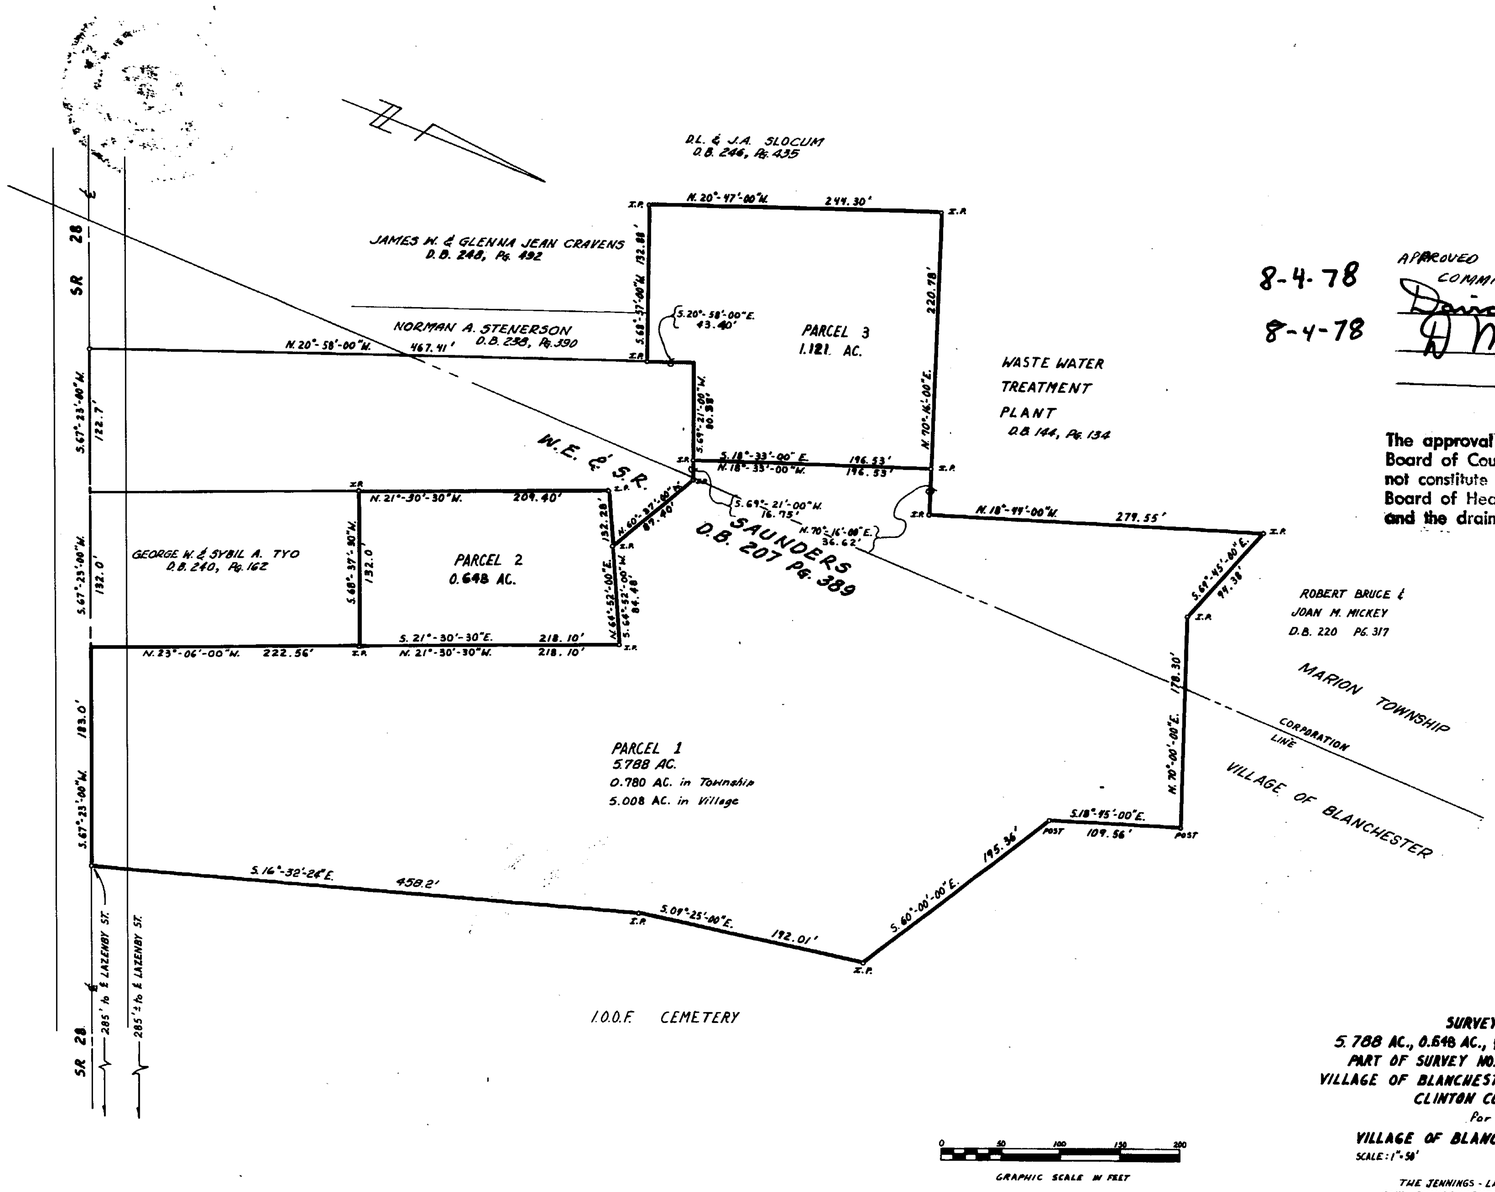

8-4-78 APPROVED BY CLINTON COUNTY COMMISSIONERS
David E. Bailey
8-4-78 D M T P.

The approval of this plat by the Board of County Commissioners does not constitute the approval by the Board of Health, roads or streets, zoning and the drainage of this subdivision.

SURVEY OF
5.788 AC., 0.648 AC., & 1.121 AC., TRACTS
PART OF SURVEY NO. 3342 V.M. LANDS
VILLAGE OF BLANCHESTER & MARION TWP.
CLINTON CO., OHIO
For
VILLAGE OF BLANCHESTER, OHIO

SCALE: 1"=50' JUNE 1978

THE JENNINGS - LAWRENCE CO.
CIVIL - ENVIRONMENTAL - MUNICIPAL
ENGINEERS & SURVEYORS
COLUMBUS, OHIO
by: Charles D. McDonald
Registered Surveyor

Revised July 27, 1978
Revised July 13, 1978

P-2485

APPROVED FOR ACCURACY
Clinton County Engineer
Per R. LEWIS 8-4-78