VOLUME 15 PLAT NO. 59
CLINTON COUNTY ENGINEERS
RECORD OF TOWN LOTS
DATE
SCALE
DEED REFERENCE
DEED BOOK ____ PAGE ____
CORPORATION WILMINGTON
ADDITION BABB'S FOURTH ADD.
LOT NO. ____

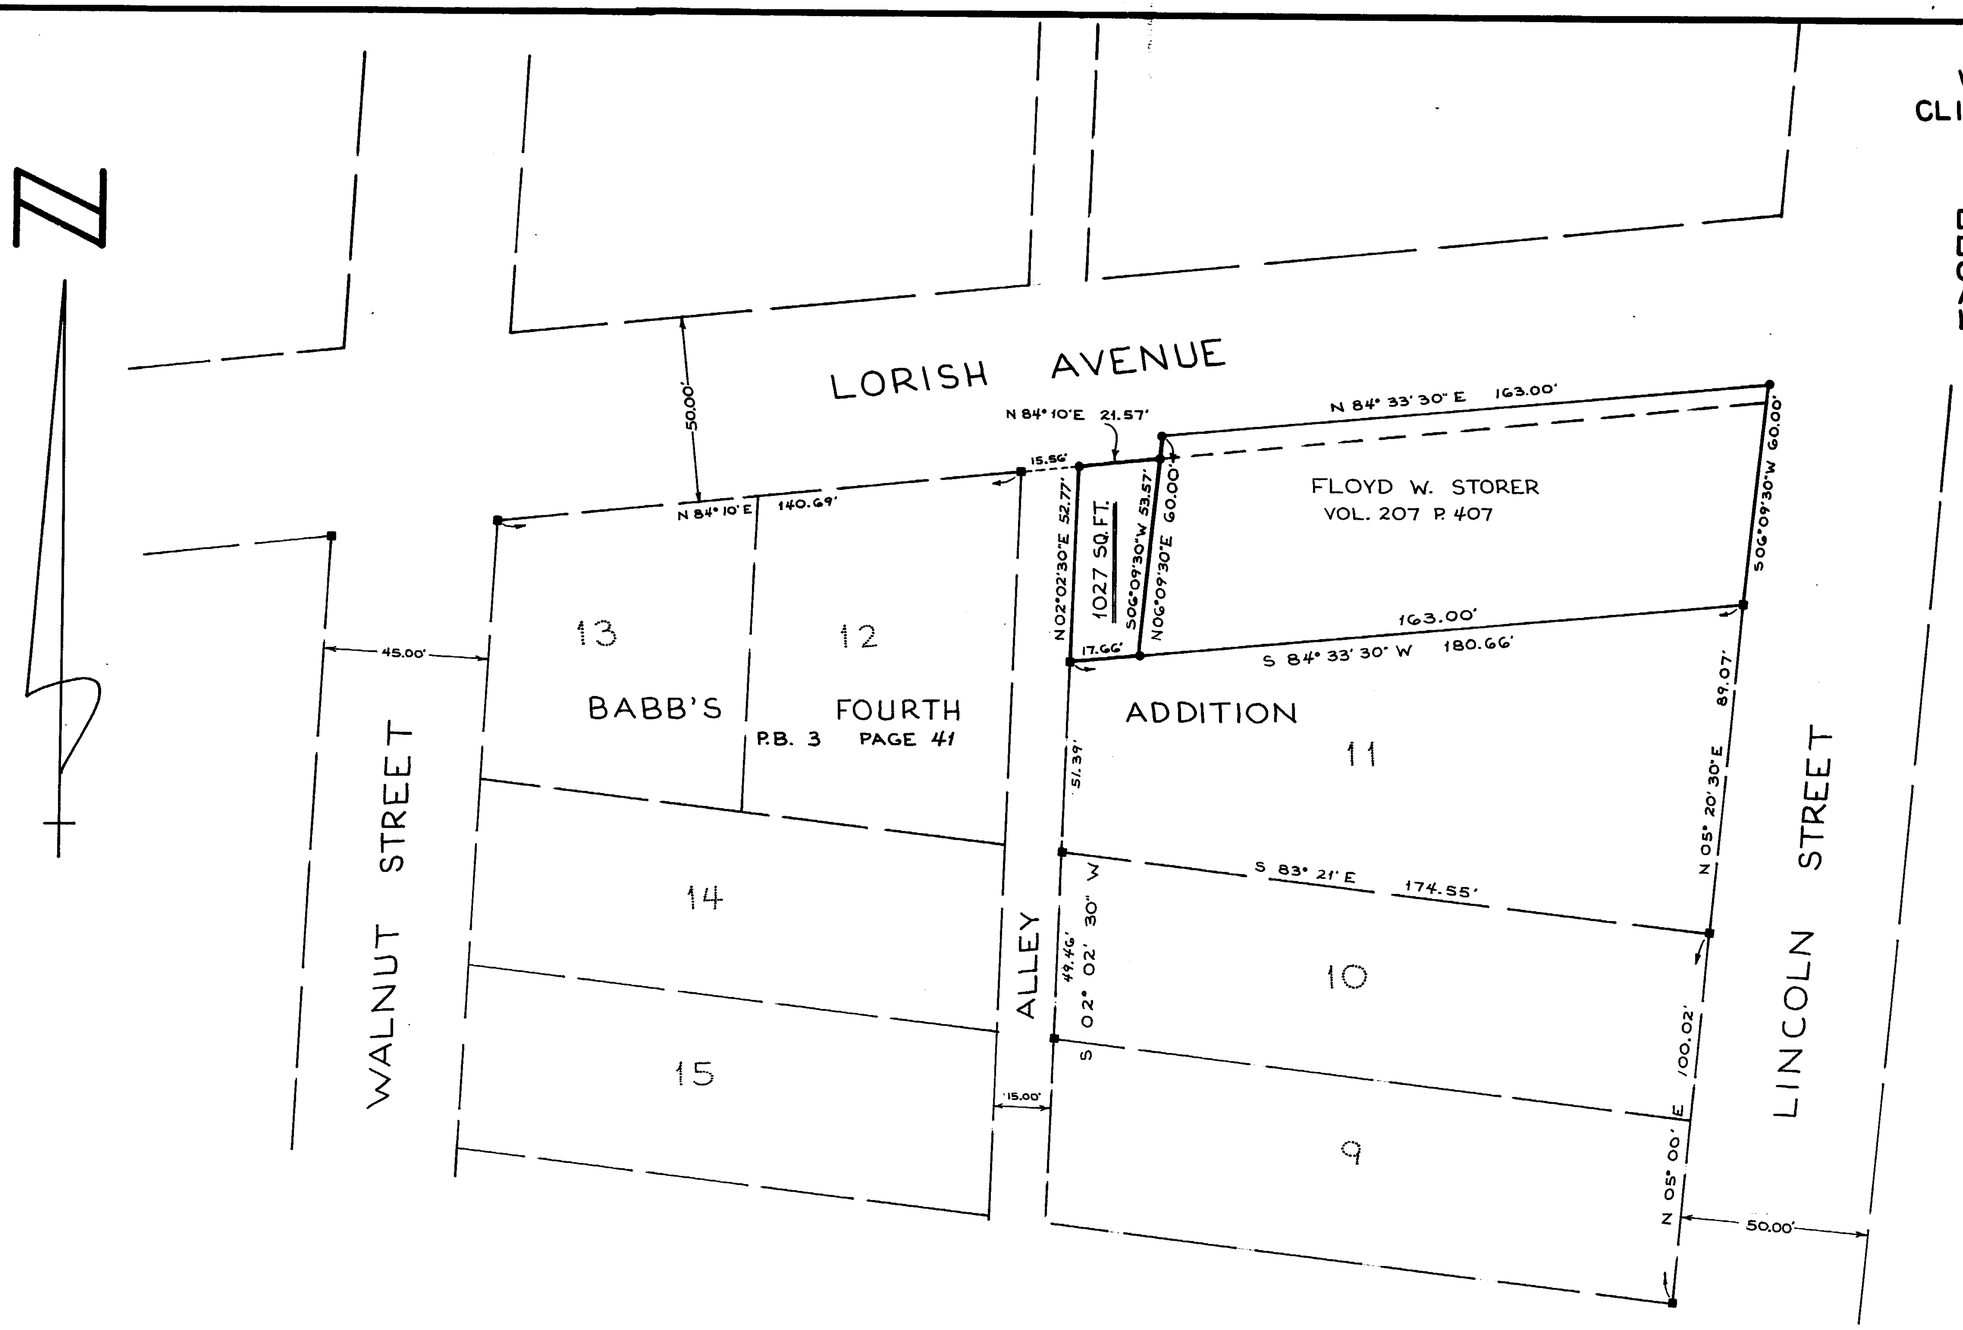

LEGEND
- ● IRON PIN SET
- ■ IRON PIN FOUND

APPROVED FOR ACCURACY
Clinton County Engineer
Per R. Lewis 10-18-78

I HEREBY CERTIFY THIS TO BE A CORRECT PLAT OF A SURVEY MADE BY ME IN NOVEMBER, 1975.

R. Lowell McCarty
REG. SURVEYOR NO. 5008

STATE OF OHIO
R. LOWELL McCARTY
5008
REGISTERED SURVEYOR

SURVEY FOR
FLOYD W. STORER
156 LORISH AVE.
WILMINGTON, OHIO

McCARTY ENGINEERING
110½ EAST MAIN ST.
HILLSBORO, OHIO 45133

DATE	SCALE	DRAWING NO.
NOV. 10, 1975	1" = 30'	75-290