CLINTON COUNTY ENGINEERS
RECORD OF LAND DIVISION

VOLUME 15 PLAT NO. 6
DATE 7-12-78
SCALE 1" = 200'

DEED REFERENCE

DEED BOOK 251 PAGE 67
TOWNSHIP CAESARSCREEK TWP. - GREENE Co.
CHESTER TWP. - CLINTON Co.
MILITARY SURVEY No. 3908

I HEREBY CERTIFY THIS TO BE A CORRECT PLAT OF A SURVEY MADE UNDER MY DIRECTION IN JULY, 1978.

Richard D. Roll
REGISTERED SURVEYOR No. 4957

STATE OF OHIO
RICHARD D. ROLL
4957
REGISTERED
SURVEYOR

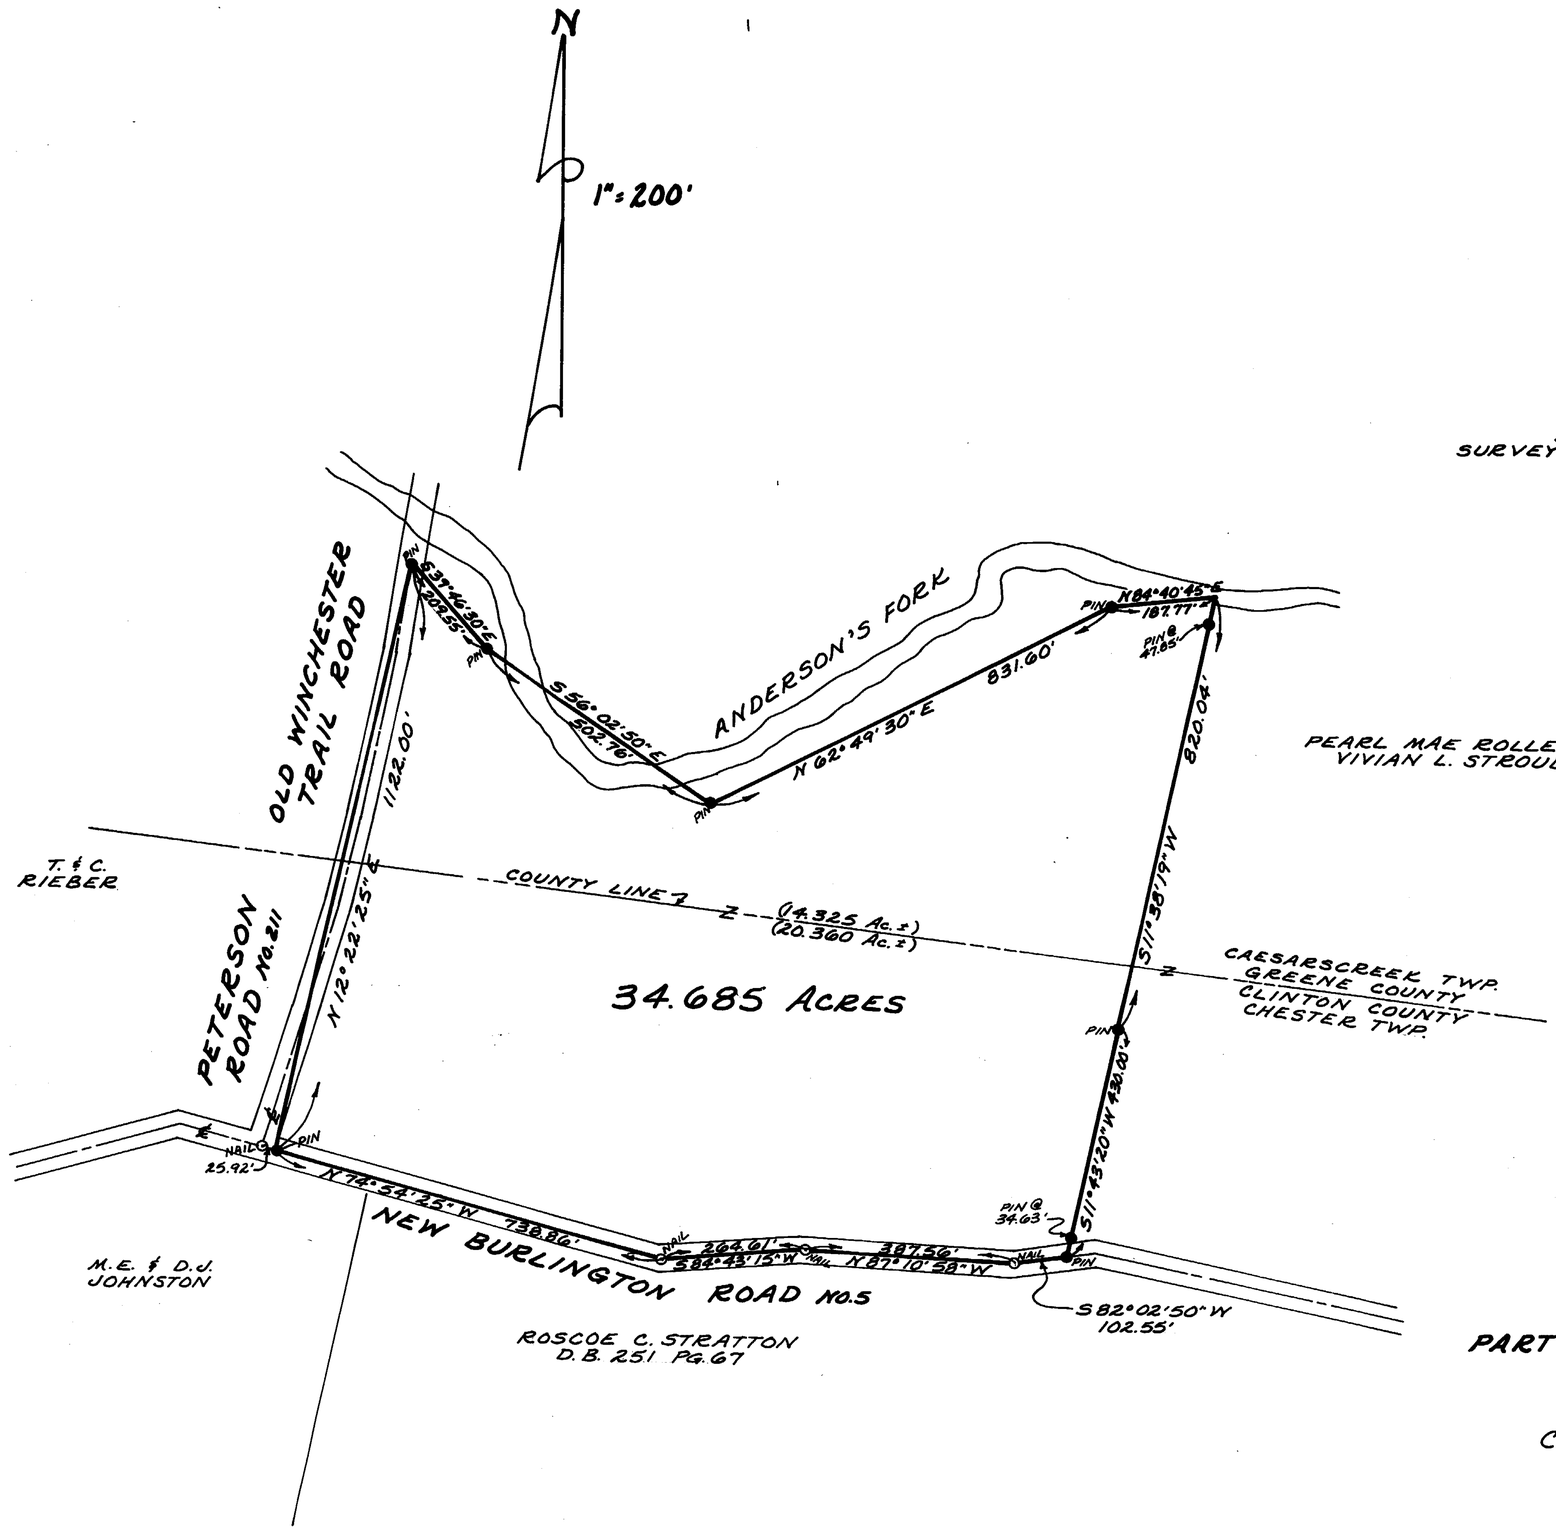

SURVEY PLAT OF

PART OF ROSCOE C. STRATTON LANDS

MILITARY SURVEY No. 3908
CHESTER TOWNSHIP ~ CLINTON COUNTY
CAESARSCREEK TOWNSHIP ~ GREENE COUNTY
OHIO

APPROVED FOR ACCURACY
Clinton County Engineer
Per R. LEWIS 7-13-78

CLINCO
ENGINEERS ~ SURVEYORS
P.O. Box 241
62 1/2 E. SUGARTREE ST. WILMINGTON, OHIO

SCALE	DRAWN BY	CHECKED BY
1" = 200'	CLE	RDR
DATE July 12, 1978	DRWG. C-3762	