CLINTON COUNTY ENGINEERS
RECORD OF LAND DIVISION

VOLUME 16 PLAT NO. 146
DATE 8-23-78
SCALE 1" = 100'

DEED REFERENCE

DEED BOOK _____ PAGE _____
TOWNSHIP Union ~ CITY OF Wilmington
MILITARY SURVEY NO. 2693

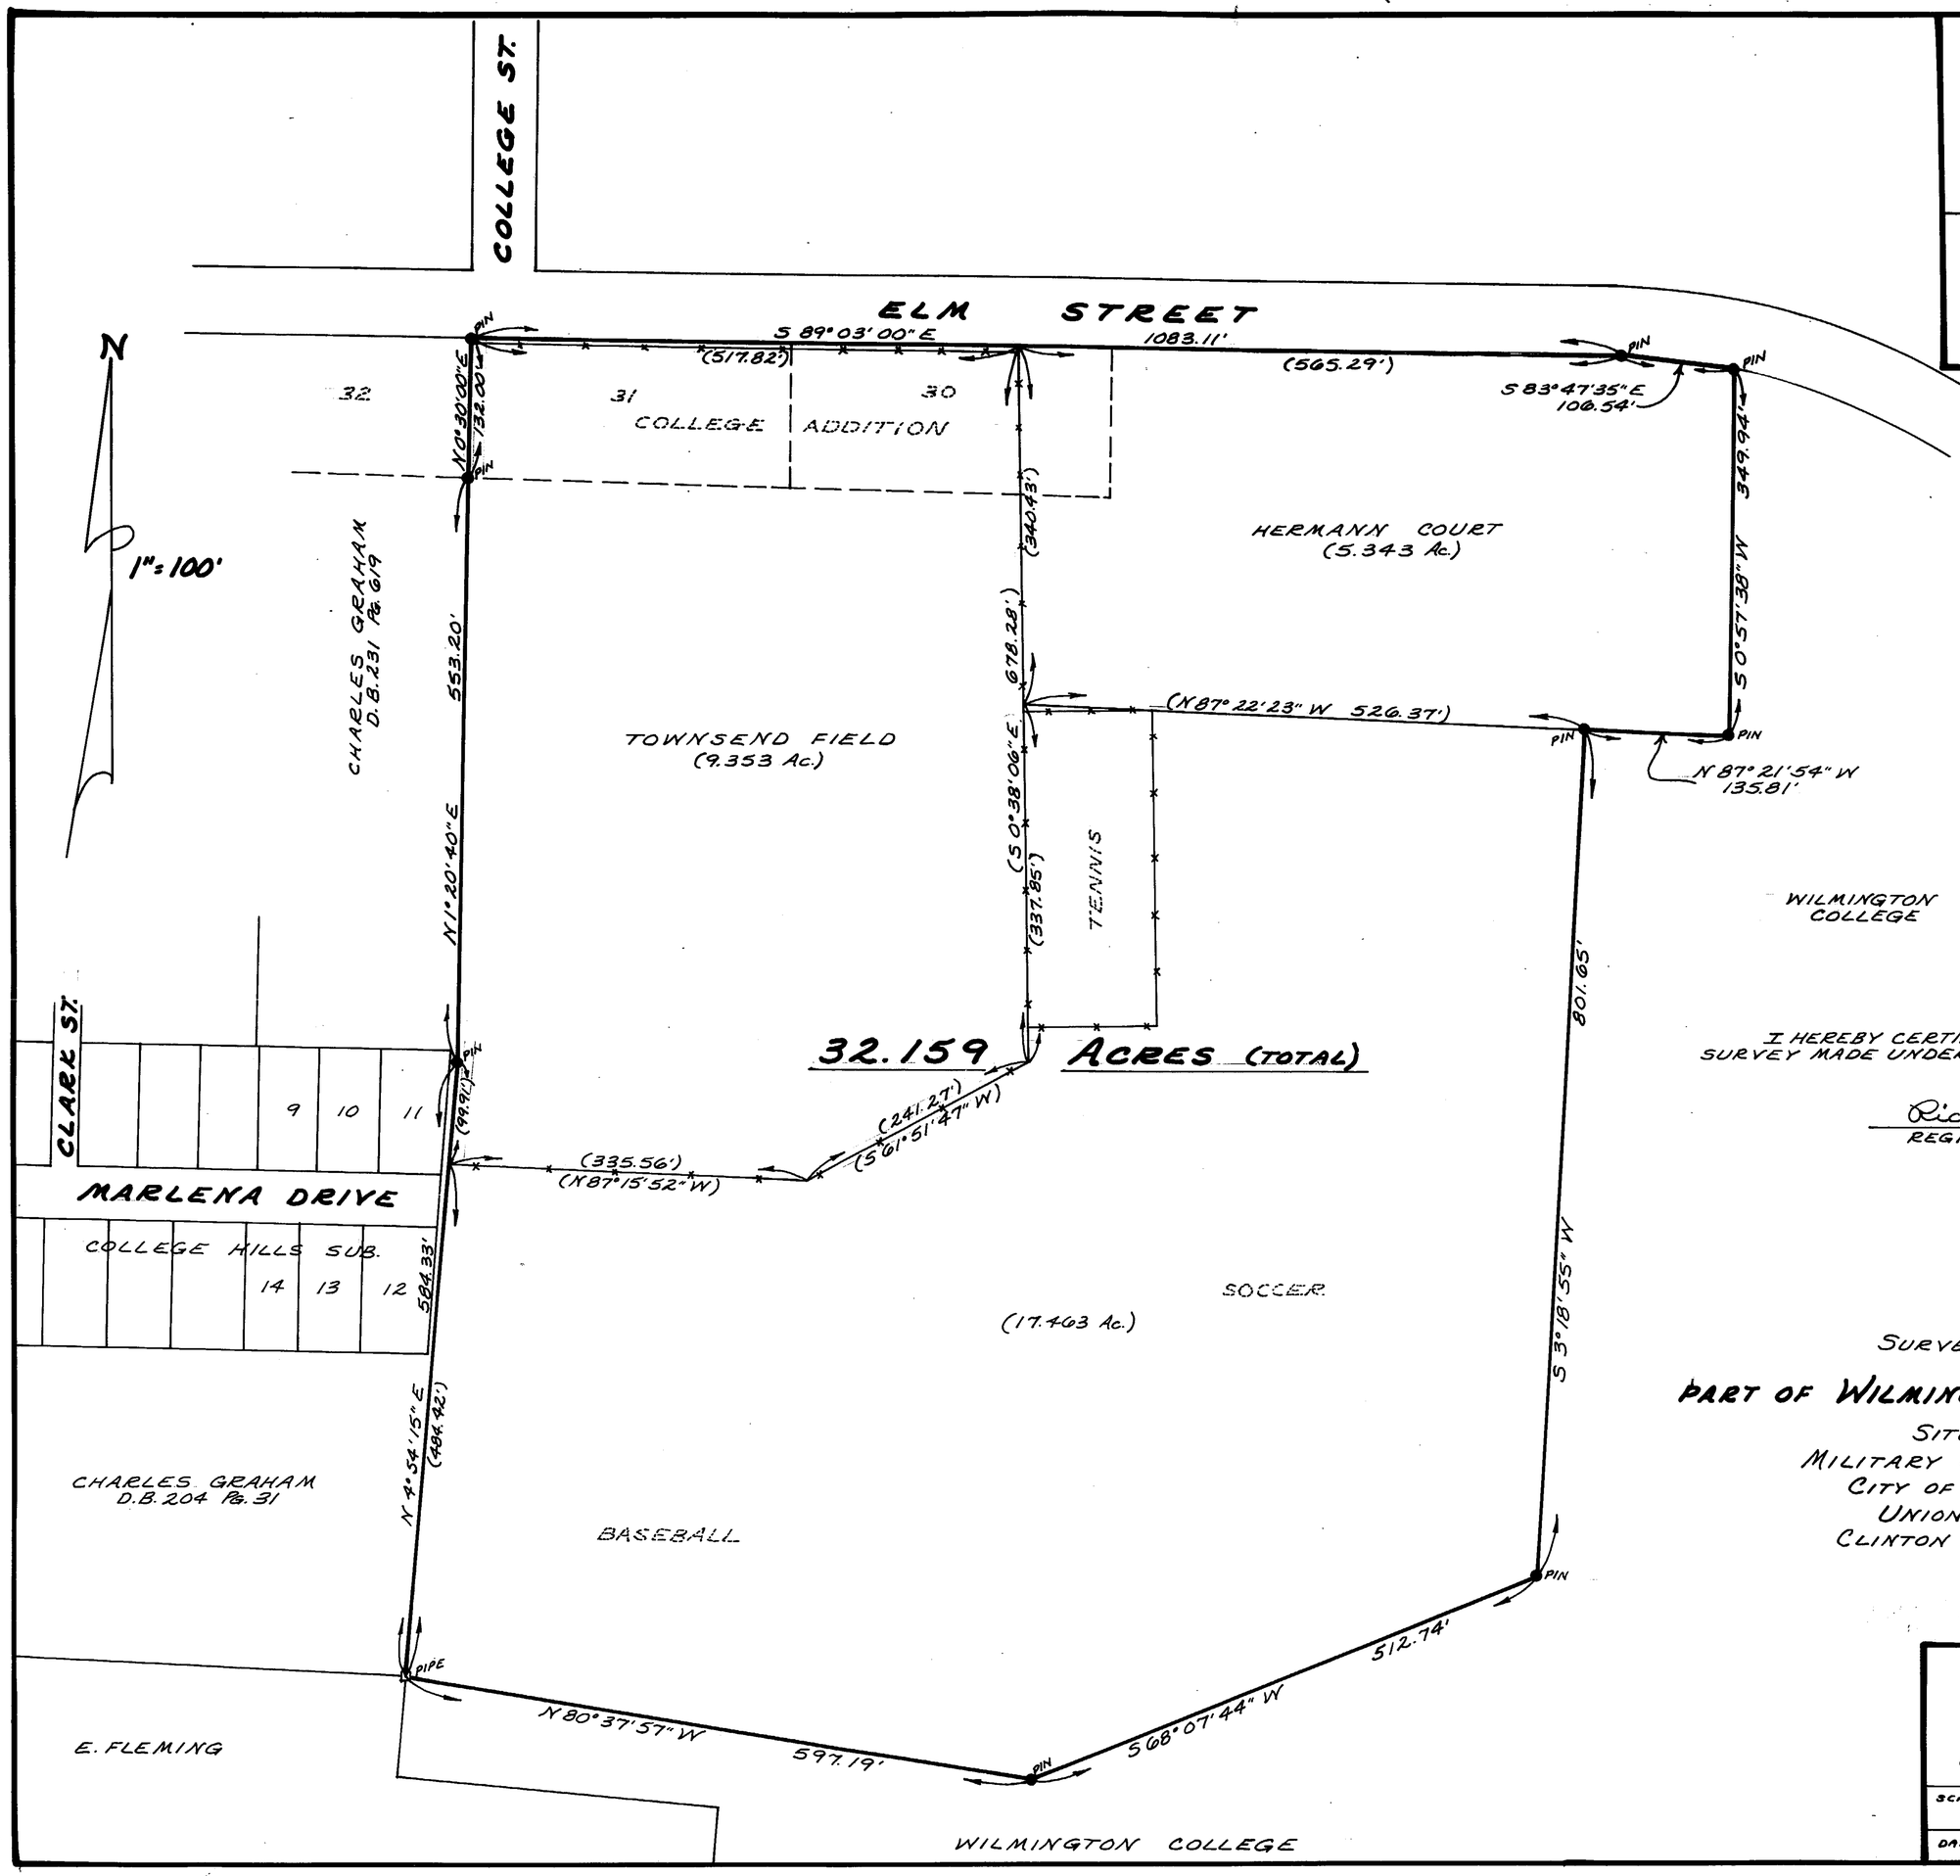

I HEREBY CERTIFY THIS TO BE A CORRECT PLAT OF A SURVEY MADE UNDER MY DIRECTION IN AUGUST, 1978.

Richard D. Roll
REGISTERED SURVEYOR No. 4957

STATE OF OHIO
RICHARD D. ROLL 4957
REGISTERED SURVEYOR

SURVEY PLAT OF

PART OF WILMINGTON COLLEGE LANDS

SITUATED IN
MILITARY SURVEY No. 2693
CITY OF WILMINGTON
UNION TOWNSHIP
CLINTON COUNTY, OHIO

APPROVED FOR ACCURACY
Clinton County Engineer
Per R. LEWIS 8-30-78

CLINCO
ENGINEERS ~ SURVEYORS
P.O. Box 241
02½ E. SUGARTREE ST. WILMINGTON, OHIO

SCALE	DRAWN BY	CHECKED BY
1" = 100'	CY	RDR
DATE August 23, 1978	DRWG. C-3778	