CLINTON COUNTY ENGINEERS
RECORD OF LAND DIVISION

VOLUME 16 PLAT NO. 2
DATE 8-18-80
SCALE 1" = 20'

DEED REFERENCE

DEED BOOK _____ PAGE _____
TOWNSHIP Union ~ City of Wilmington
MILITARY SURVEY NO. 1057

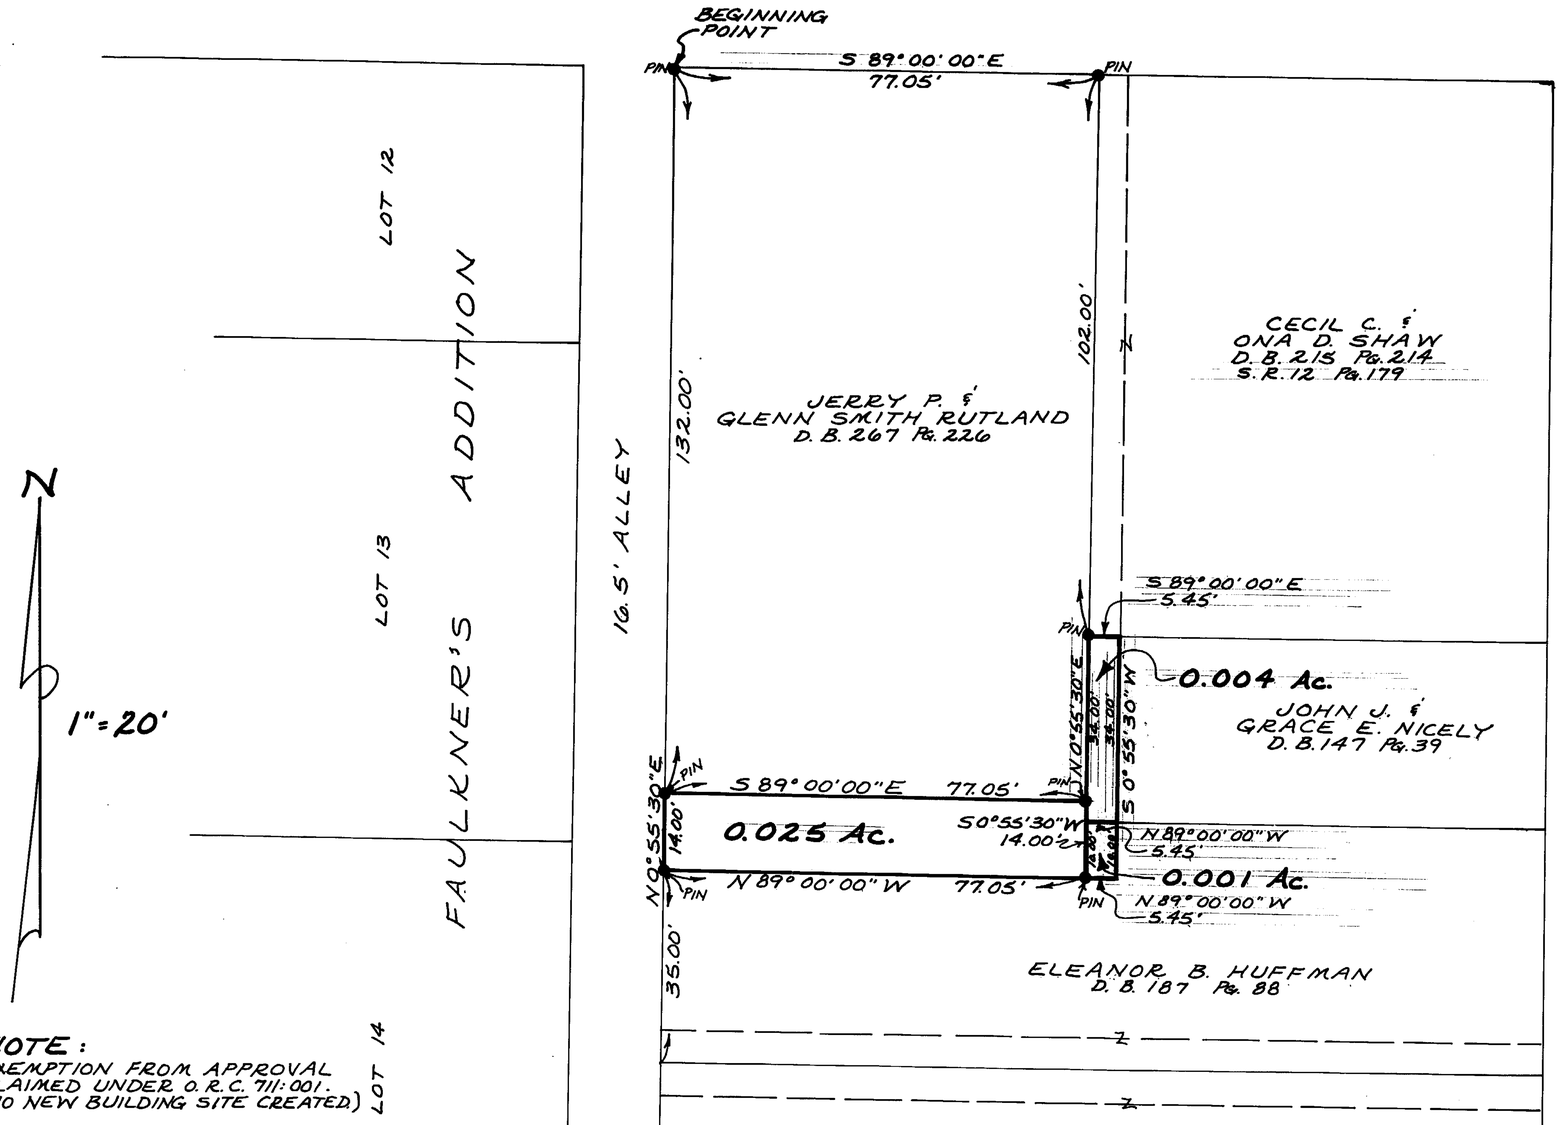

NOTE:
EXEMPTION FROM APPROVAL CLAIMED UNDER O.R.C. 711:001.
(NO NEW BUILDING SITE CREATED)

SURVEY PLAT OF
A 0.001 ACRE TRACT,
A 0.004 ACRE TRACT & A 0.025 ACRE TRACT
SITUATED IN
MILITARY SURVEY NO. 1057
CITY OF WILMINGTON
UNION TOWNSHIP
CLINTON COUNTY, OHIO

I HEREBY CERTIFY THIS TO BE A CORRECT PLAT OF A SURVEY MADE UNDER MY DIRECTION IN AUGUST, 1980.

Richard D. Roll
REGISTERED SURVEYOR No. 4957

STATE OF OHIO
RICHARD D. ROLL
4957
REGISTERED
SURVEYOR

APPROVED FOR ACCURACY
Clinton County Engineer
Per M. Watters
AUG 26 1980

CLINCO
ENGINEERS ~ SURVEYORS
P.O. Box 241
62½ E. SUGARTREE ST. WILMINGTON, OHIO

SCALE	DRAWN BY	CHECKED BY
1" = 20'	CLY	RDR
DATE August 18, 1980	DRWG. C-4054	