CLINTON COUNTY ENGINEERS
RECORD OF LAND DIVISION

VOLUME 16 PLAT NO. 204
DATE 7-30-81
SCALE 1" = 200'

DEED REFERENCE

DEED BOOK 133 PAGE 614
TOWNSHIP Vernon
MILITARY SURVEY NO. 2030

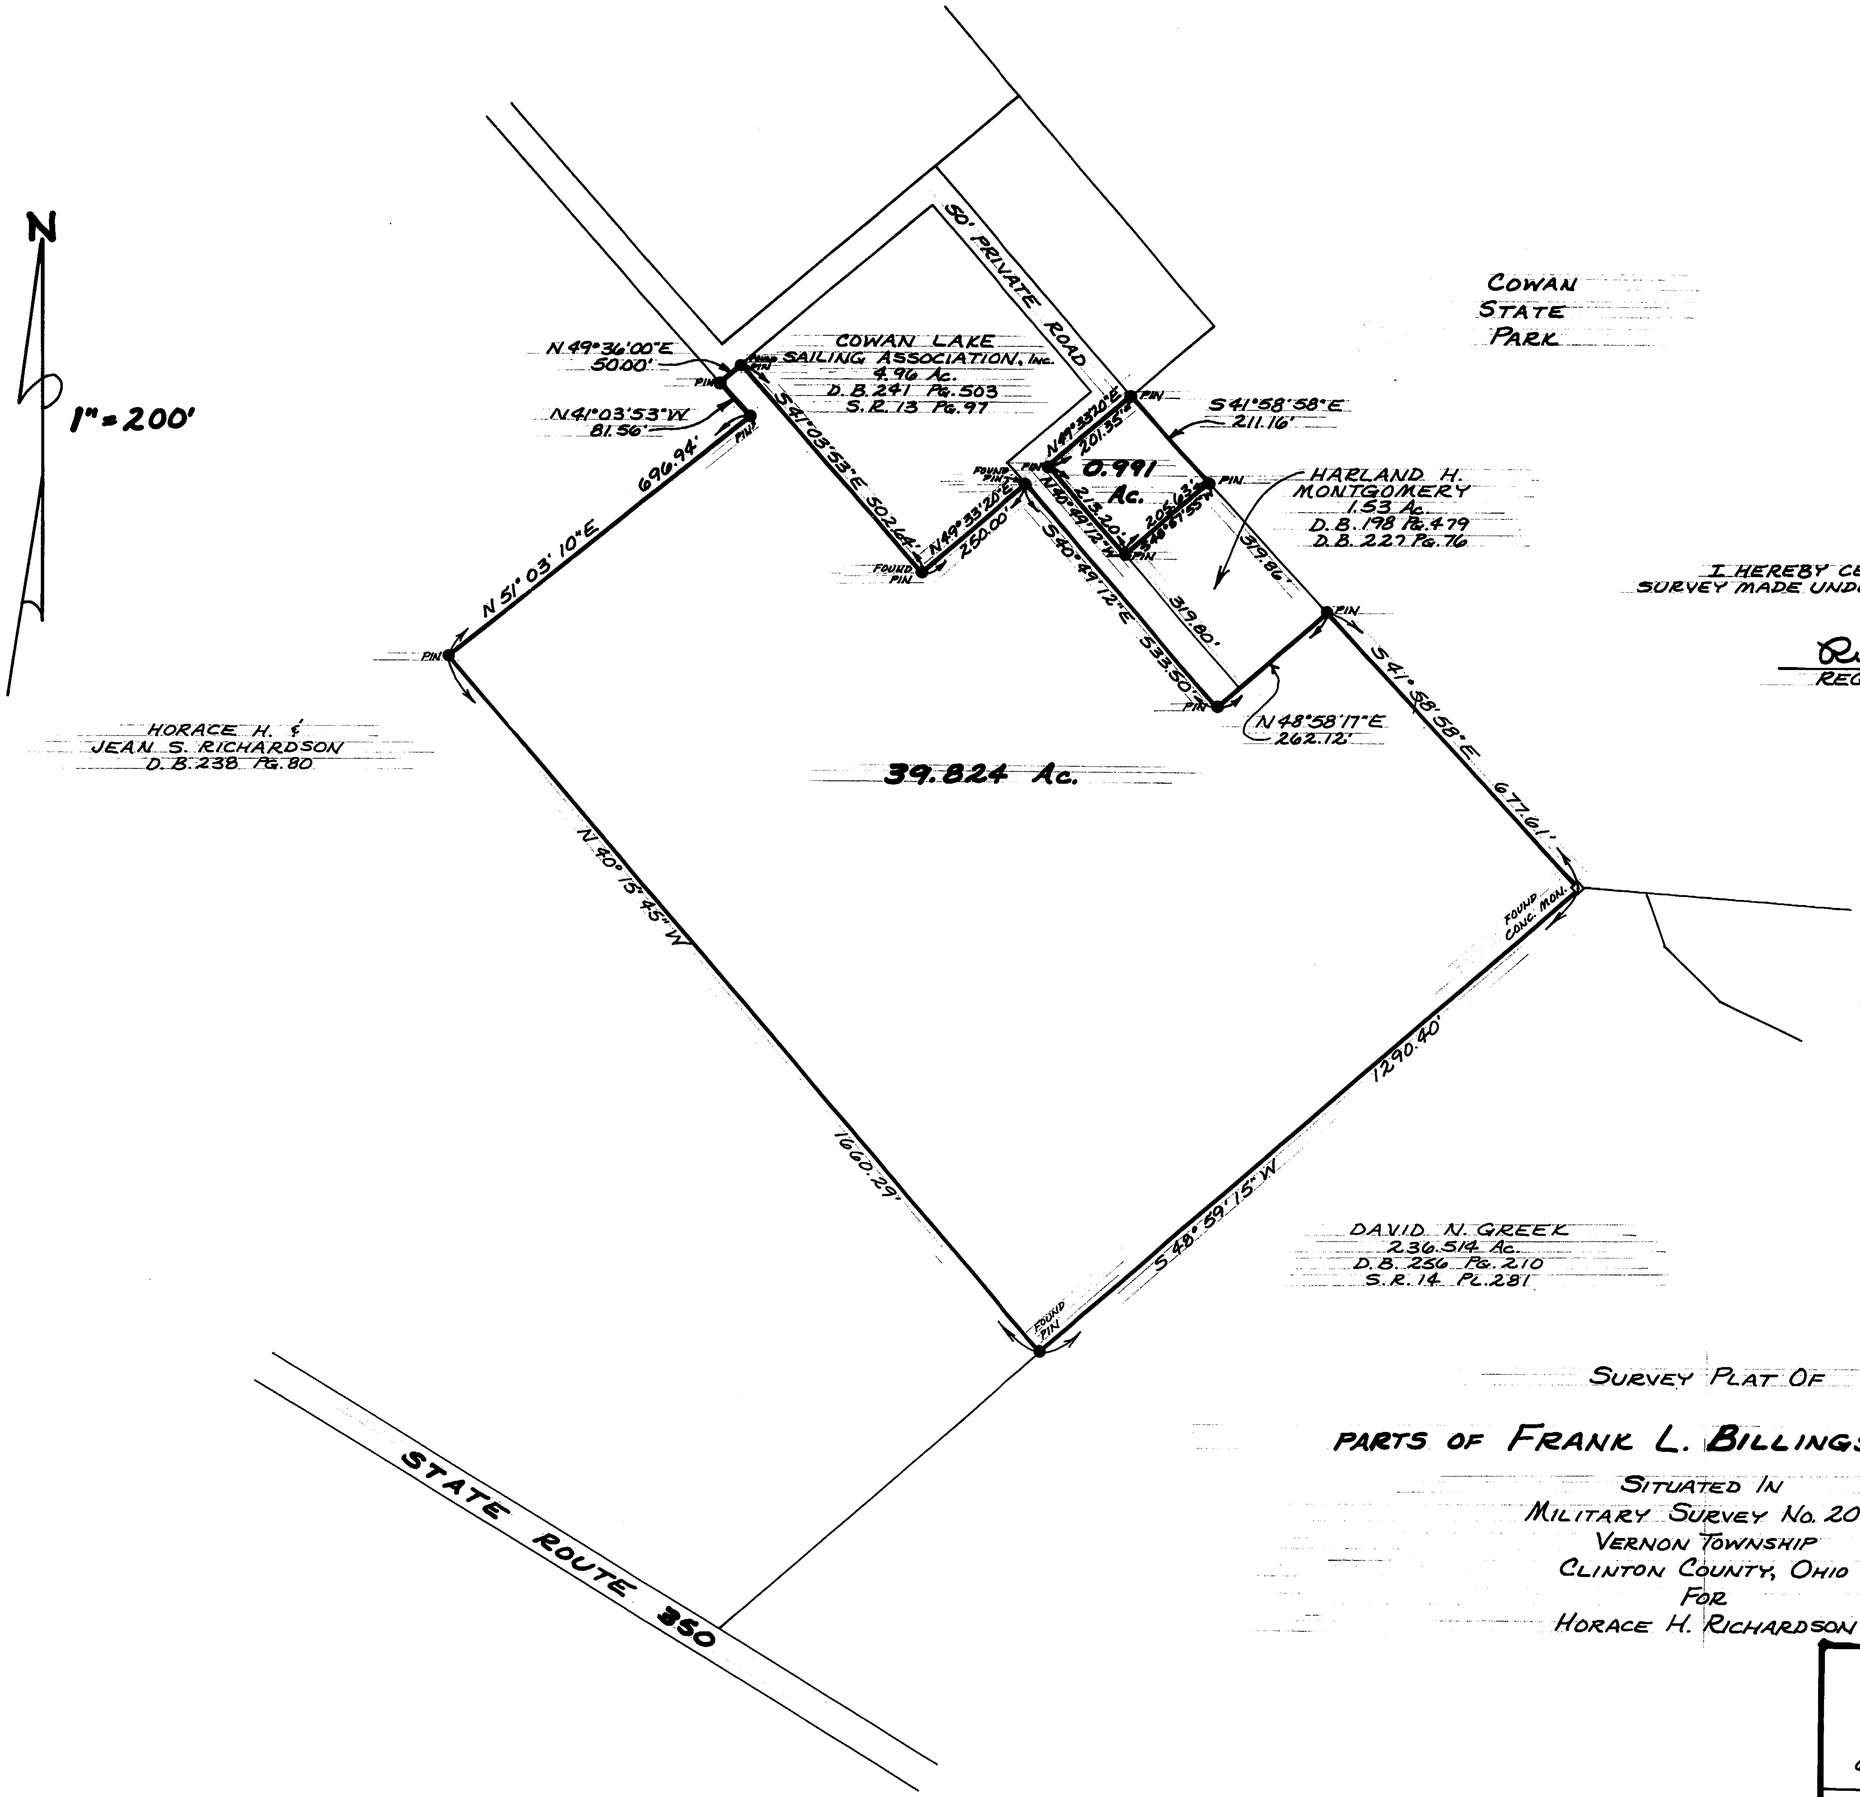

I HEREBY CERTIFY THIS TO BE A CORRECT PLAT OF A SURVEY MADE UNDER MY DIRECTION IN JULY, 1981.

Richard D. Roll
REGISTERED SURVEYOR #4957

STATE OF OHIO
RICHARD D. ROLL
4957
REGISTERED
SURVEYOR

SURVEY PLAT OF

PARTS OF FRANK L. BILLINGSLEY LANDS

SITUATED IN
MILITARY SURVEY NO. 2030
VERNON TOWNSHIP
CLINTON COUNTY, OHIO
FOR
HORACE H. RICHARDSON

APPROVED FOR ACCURACY
Clinton County Engineer
B. Stewart
DEC 1 6 1981

CLINCO
ENGINEERS ~ SURVEYORS
P. O. Box 241
62 1/2 E. SUGARTREE ST. WILMINGTON, OHIO

SCALE	DRAWN BY	CHECKED BY
1" = 200'	CLY	RDR
DATE July 30, 1981	DRWG. C-4174	