CLINTON COUNTY ENGINEERS
RECORD OF LAND DIVISION

VOLUME 16 PLAT NO. 220
DATE 12-28-81
SCALE 1" = 100'

DEED REFERENCE

DEED BOOK 249 PAGE 75
TOWNSHIP Union
MILITARY SURVEY NO. 1096

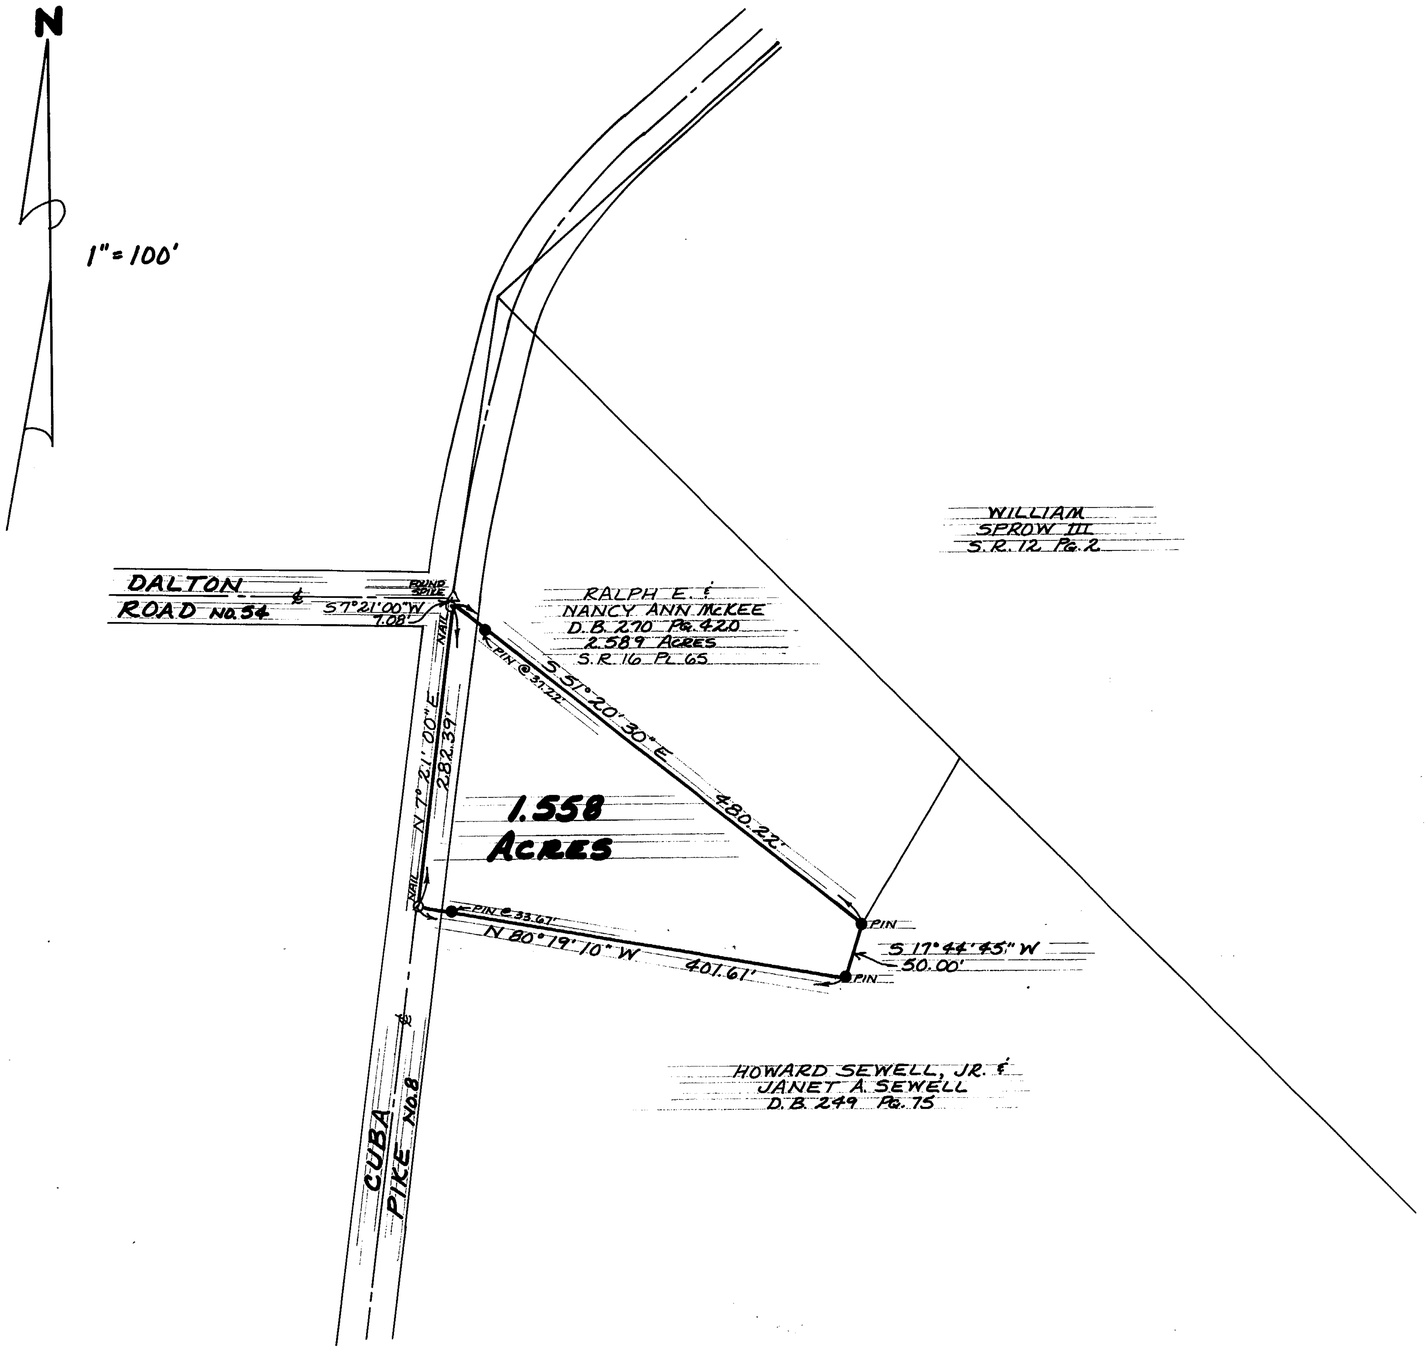

RECEIVED BY THE CLINTON COUNTY COMMISSIONERS ON January 4 1982.

Nancy J. Island
CLERK

APPROVED ON 1-4 1982

David E. Bailey, Howard Sewell, D M Fife

COMMISSIONERS OF CLINTON COUNTY, OHIO

The approval of this plat by the Board of County Commissioners does not constitute the approval by the Board of Health, roads or streets, zoning and the drainage of this subdivision.

SURVEY PLAT OF

PART OF **HOWARD SEWELL, JR.** LANDS

SITUATED IN

MILITARY SURVEY No. 1096
UNION TOWNSHIP
CLINTON COUNTY, OHIO
FOR
RALPH McKEE

APPROVED FOR ACCURACY
Clinton County Engineer
Per B. S. Stewart
DEC 3 1 1981

I HEREBY CERTIFY THIS TO BE A CORRECT PLAT OF A SURVEY MADE UNDER MY DIRECTION IN DECEMBER, 1981.

STATE OF OHIO
RICHARD D. ROLL
4957
REGISTERED
SURVEYOR

Richard D. Roll
REGISTERED SURVEYOR No. 4957

CLINCO
ENGINEERS ~ SURVEYORS
P. O. Box 241
62½ E. SUGARTREE ST. WILMINGTON, OHIO

SCALE	DRAWN BY	CHECKED BY
1" = 100'	CLY	RDR
DATE December 28, 1981	DRWG. C-4243	