CLINTON COUNTY ENGINEERS
RECORD OF LAND DIVISION

VOLUME 16 PLAT NO. 49
DATE 6-9-80
SCALE 1" = 40'

DEED REFERENCE

DEED BOOK 47 PAGE 204
TOWNSHIP Union ~ City of Wilmington
MILITARY SURVEY NO. 1057

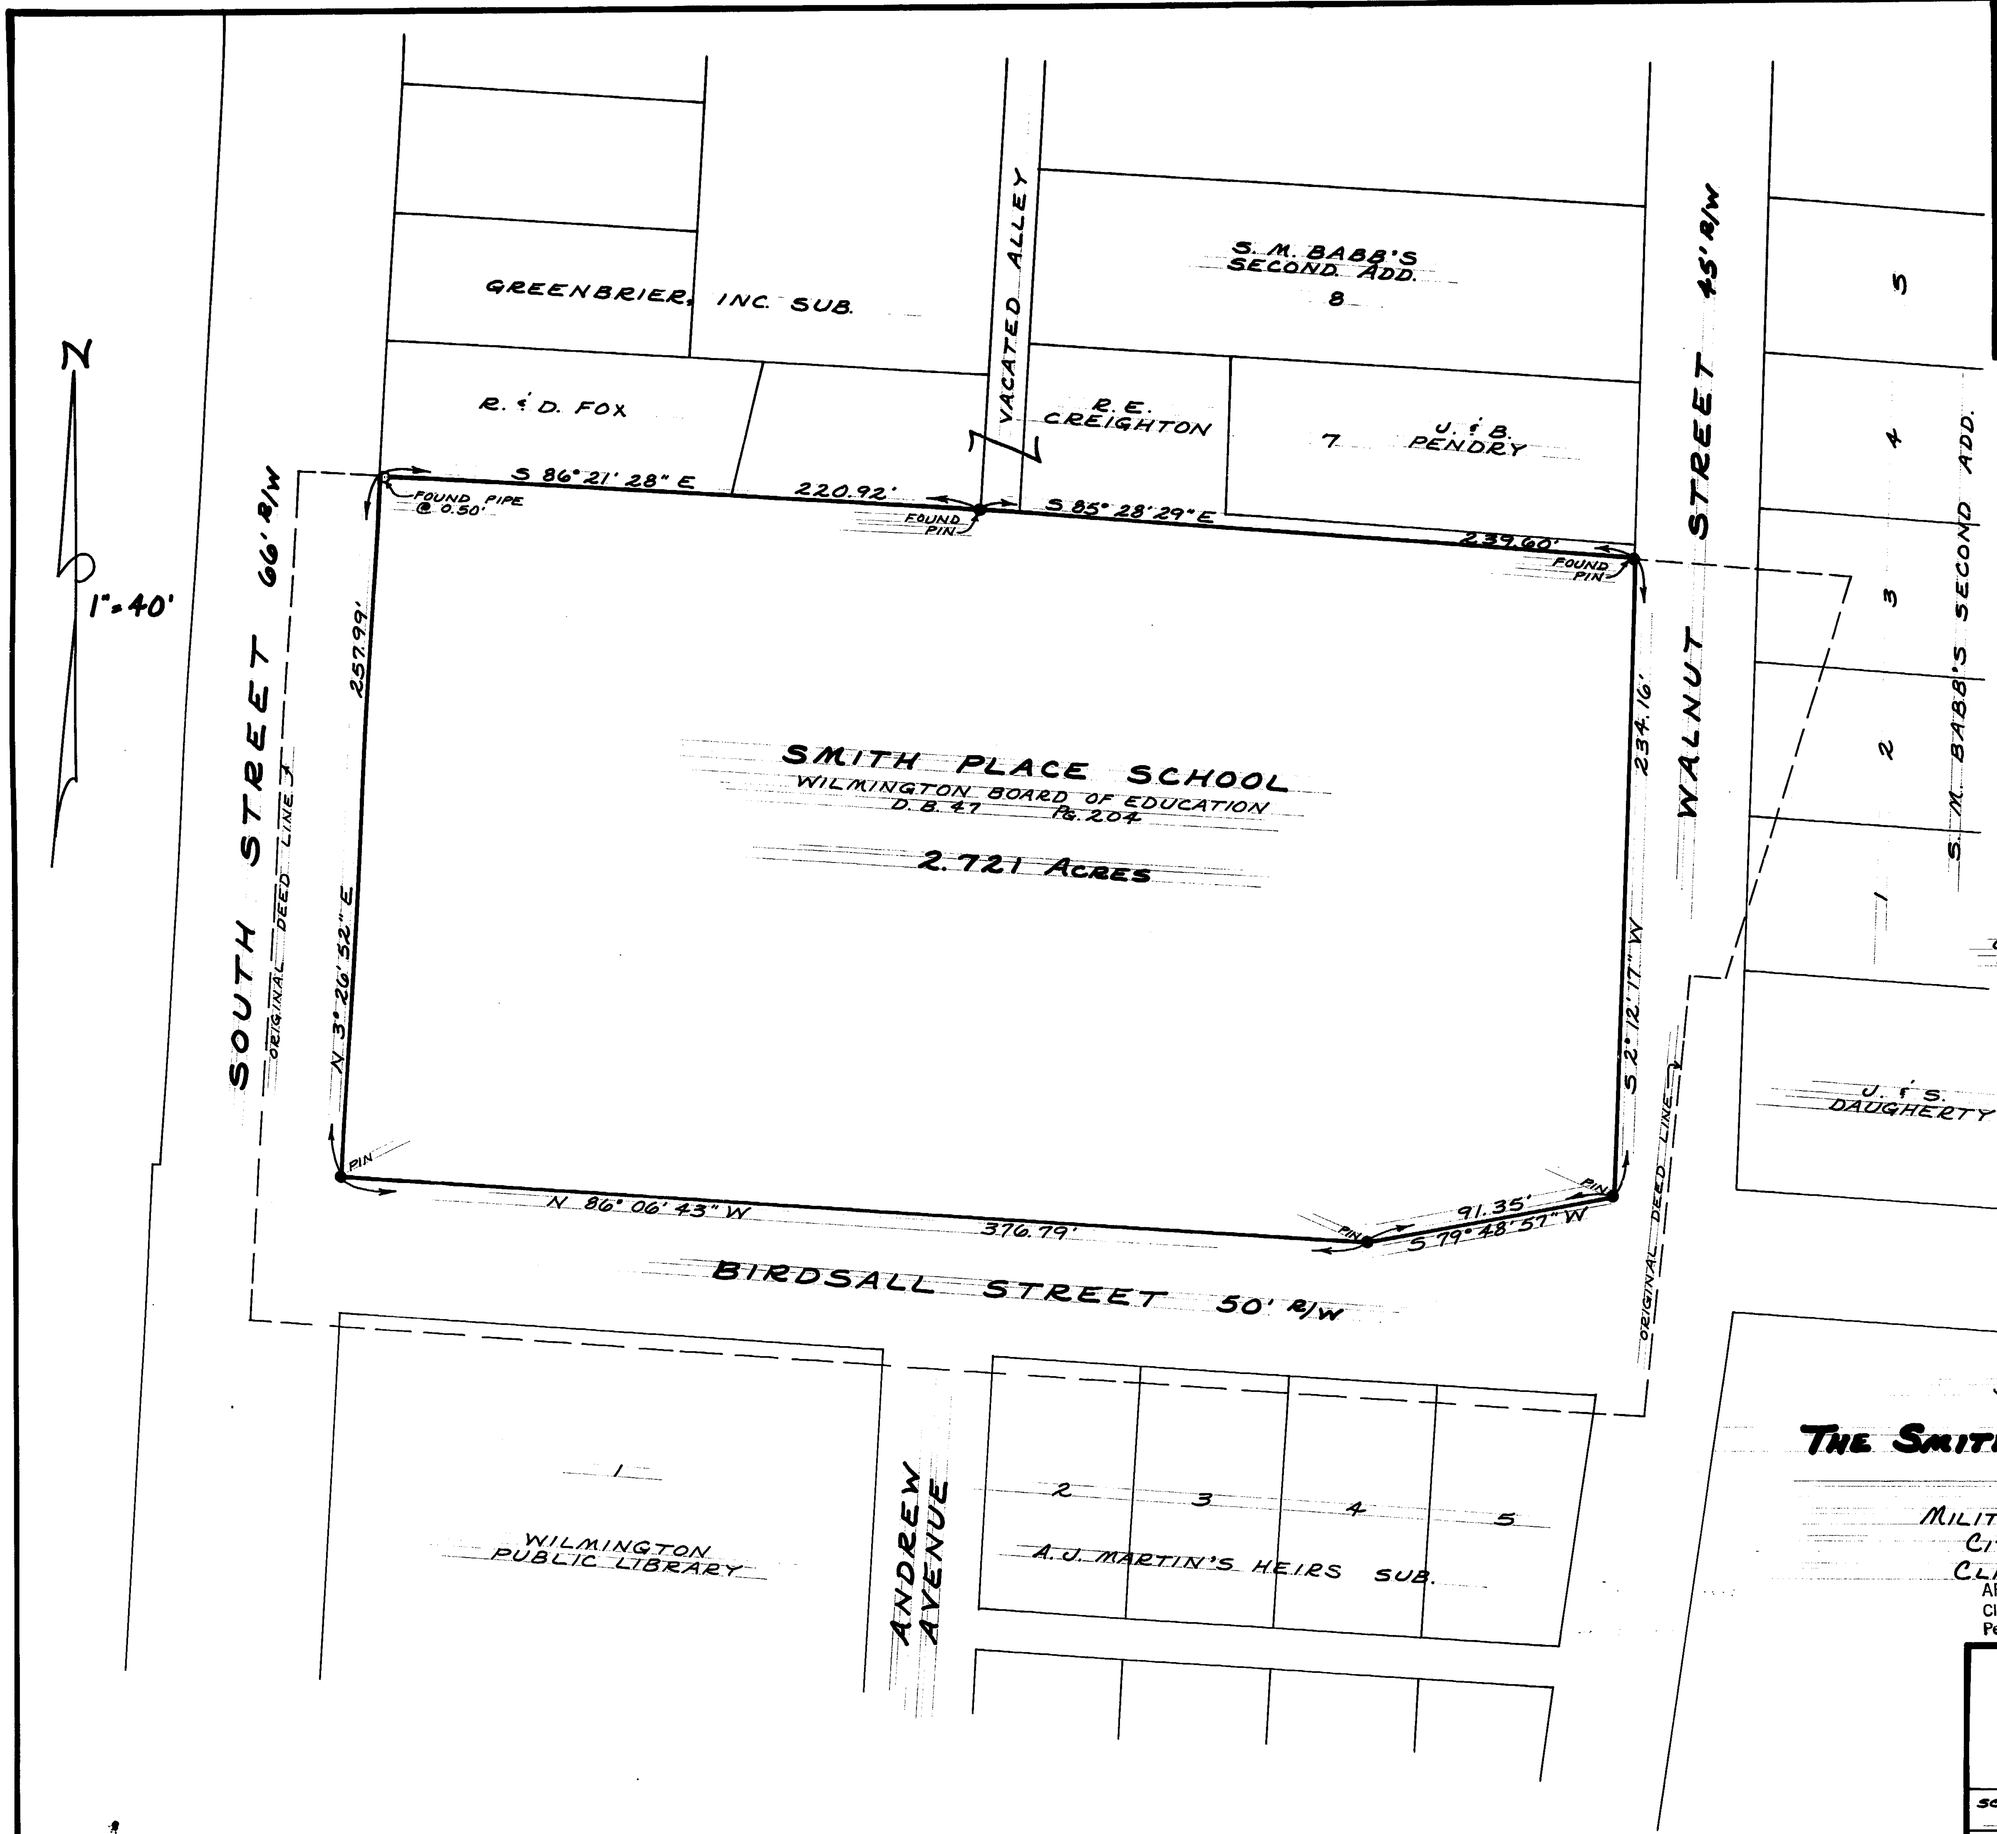

I HEREBY CERTIFY THIS TO BE A CORRECT PLAT OF A SURVEY MADE UNDER MY DIRECTION IN JUNE, 1980.

Richard D. Roll
REGISTERED SURVEYOR # 4957

STATE OF OHIO
RICHARD D. ROLL
4957
REGISTERED
SURVEYOR

SURVEY PLAT OF

THE SMITH PLACE SCHOOL SITE

SITUATED IN
MILITARY SURVEY NO. 1057
CITY OF WILMINGTON
CLINTON COUNTY, OHIO

APPROVED FOR ACCURACY
Clinton County Engineer
Per M. Waters 6-24-80

CLINCO
ENGINEERS ~ SURVEYORS
P.O. Box 241
62½ E. SUGARTREE ST. WILMINGTON, OHIO

SCALE	DRAWN BY	CHECKED BY
1" = 40'	CLY	RDR
DATE June 9, 1980	DRWG. C-4023	