CLINTON COUNTY ENGINEERS
RECORD OF LAND DIVISION

VOLUME 16 PLAT No 94
DATE 11-21-80
SCALE 1" = 100'

DEED REFERENCE

DEED BOOK 257 PAGE 45
TOWNSHIP Jefferson
MILITARY SURVEY No 2792

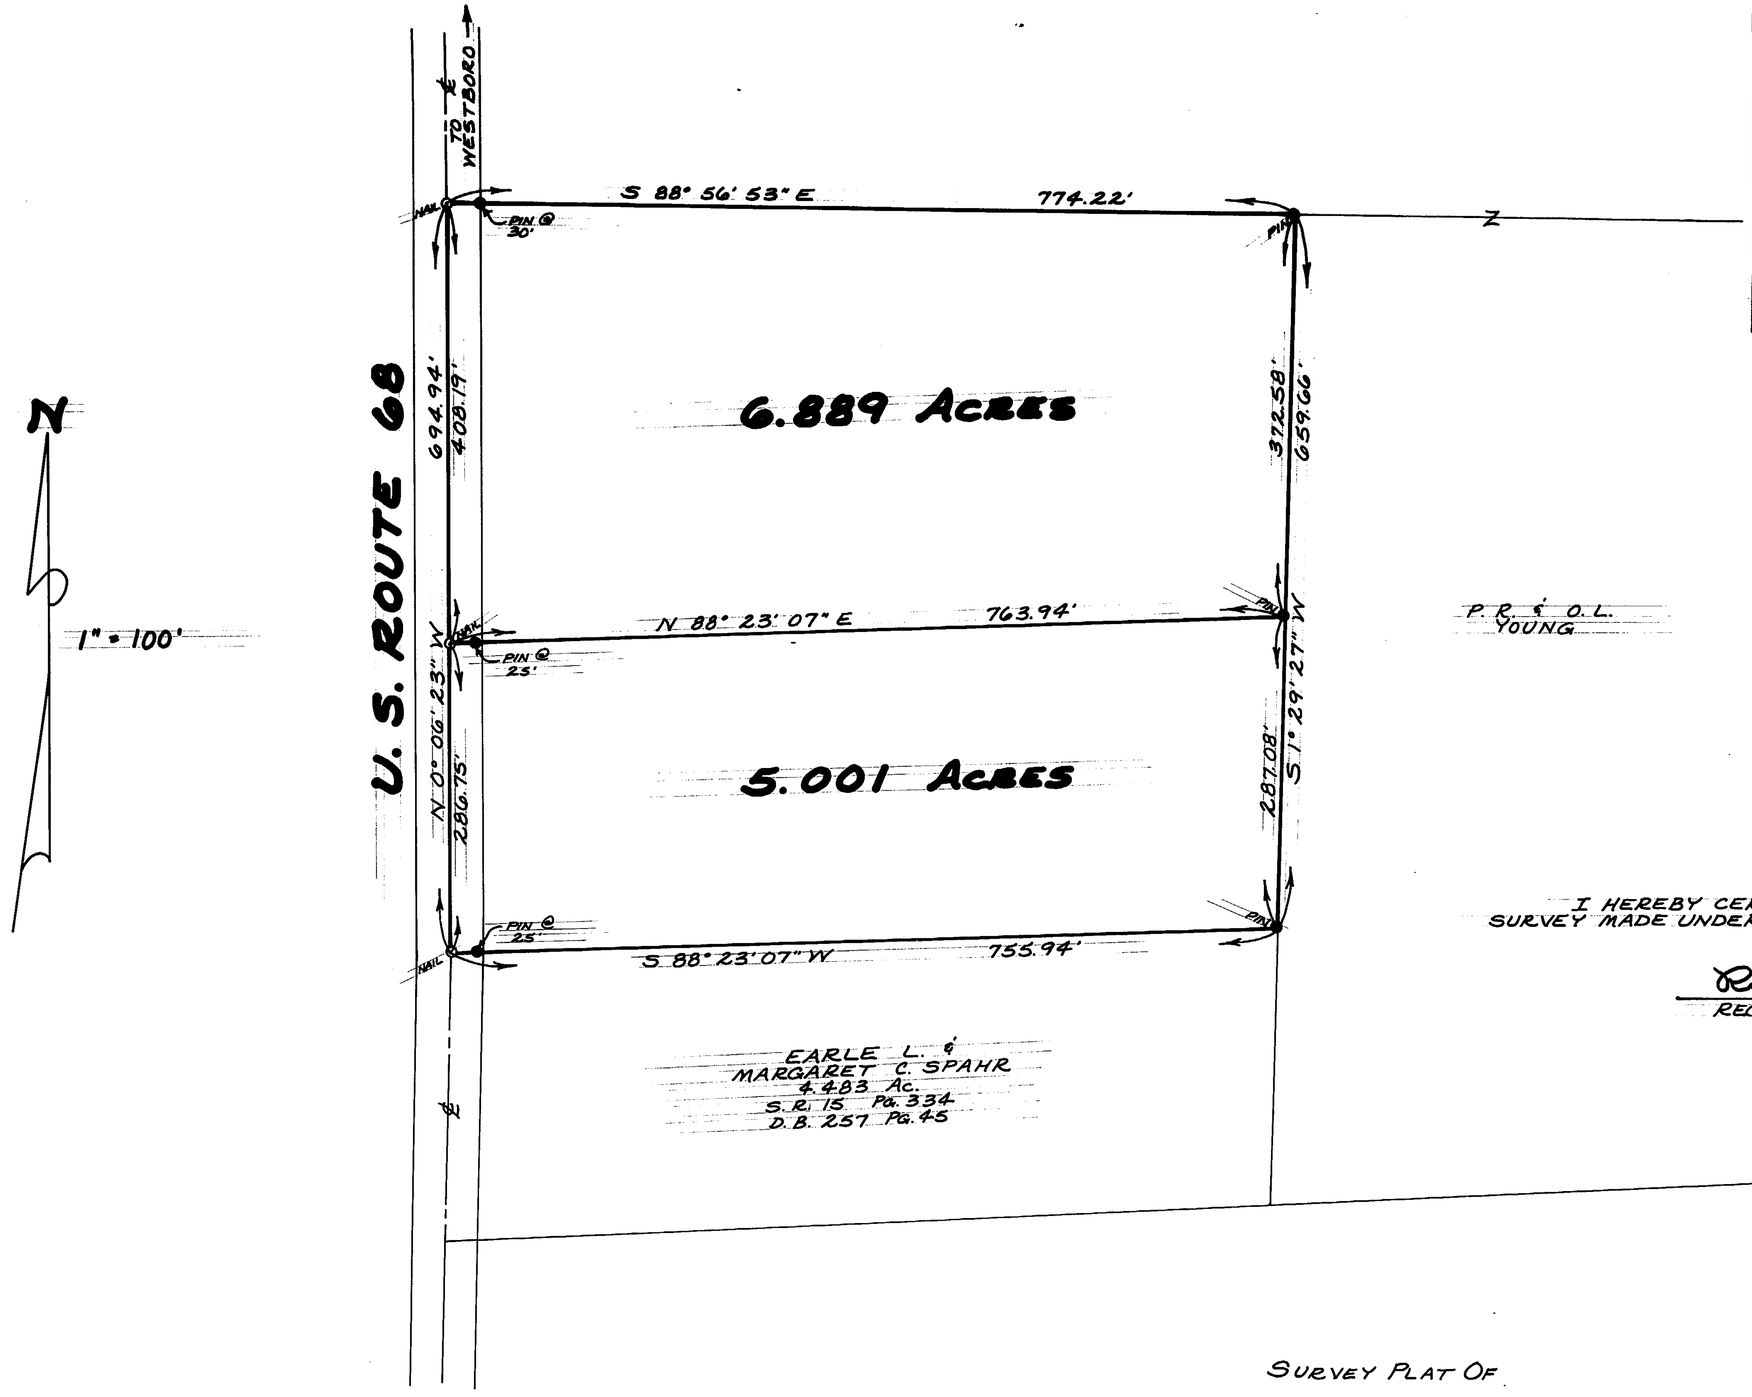

I HEREBY CERTIFY THIS TO BE A CORRECT PLAT OF A SURVEY MADE UNDER MY DIRECTION IN NOVEMBER, 1980.

Richard D. Roll
REGISTERED SURVEYOR No 4957

STATE OF OHIO
RICHARD D. ROLL
4957
REGISTERED
SURVEYOR

SURVEY PLAT OF

PARTS OF **EARLE L. & MARGARET C. SPAHR** LANDS

SITUATED IN
MILITARY SURVEY No. 2792
JEFFERSON TOWNSHIP
CLINTON COUNTY, OHIO

APPROVED FOR ACCURACY
Clinton County Engineer
Per M. Watters
NOV 26 1980

CLINCO
ENGINEERS ~ SURVEYORS
P.O. Box 241
62½ E. SUGARTREE ST. WILMINGTON, OHIO

SCALE	DRAWN BY	CHECKED BY
1" = 100'	CLY	RDR
DATE November 24, 1980	DRWG. C-4098	