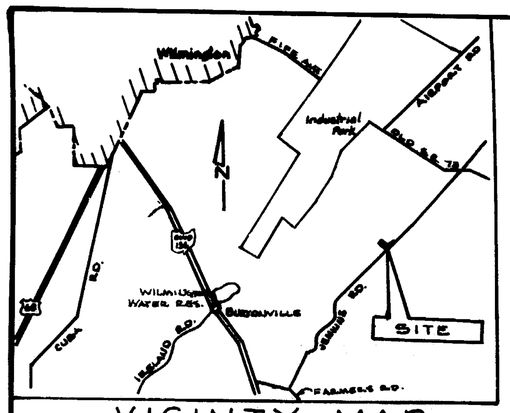

VICINTY MAP
1" = 1 MILE

RECEIVED BY THE WILMINGTON PLANNING COMMISSION ON APRIL 22, 1986.
Robert W. Holmes
SECRETARY

APPROVED ON APRIL 22, 1986.
CHAIRMAN — Robert W. Holmes SECRETARY

CLINTON COUNTY ENGINEER'S
RECORD OF LAND DIVISION

VOLUME 18, PLAT 177
DATE: 05-02-1986

DEED REFERENCE:
DEED BOOK 198, PAGE 270

TOWNSHIP UNION
M.S. NO. 2027

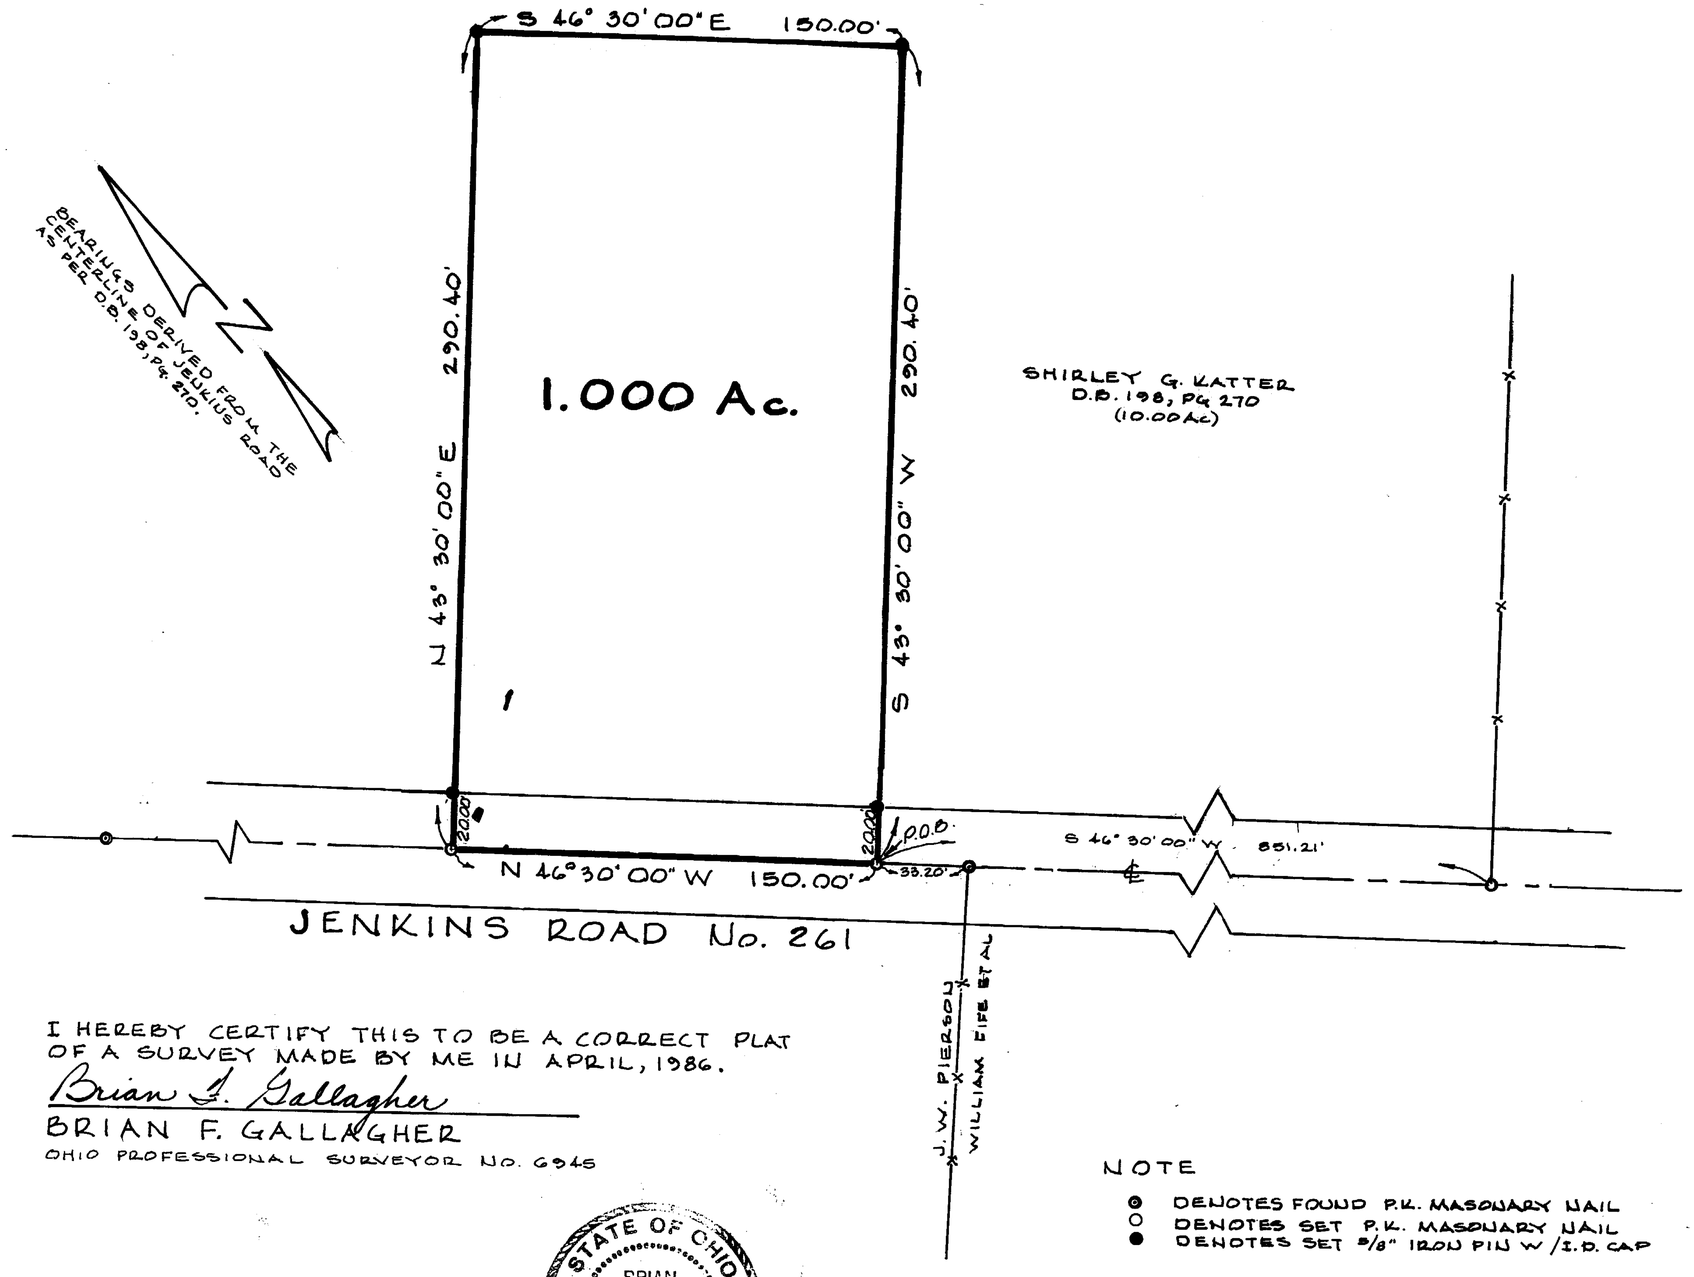

SURVEY PLAT OF
PART OF **SHIRLEY G. KATTER** LANDS
SITUATED IN
MILITARY SURVEY No. 2027
UNION TOWNSHIP
CLINTON COUNTY, OHIO

I HEREBY CERTIFY THIS TO BE A CORRECT PLAT OF A SURVEY MADE BY ME IN APRIL, 1986.
Brian F. Gallagher
BRIAN F. GALLAGHER
OHIO PROFESSIONAL SURVEYOR NO. 6945

STATE OF OHIO
BRIAN F. GALLAGHER
6945
REGISTERED SURVEYOR

NOTE
- ⊙ DENOTES FOUND P.K. MASONARY NAIL
- ○ DENOTES SET P.K. MASONARY NAIL
- ● DENOTES SET 5/8" IRON PIN W/I.D. CAP

APPROVED FOR
MATHEMATICAL ACCURACY
Clinton County Engineer
Per Melanie Vieburant
APR 21 1986

SOUTHWEST OHIO SURVEYS
977 ROMBACH AVE — P.O. BOX 201 —
WILMINGTON, OHIO

SCALE	DRAWN	DATE
1"=40'	BFG	APRIL 16, 1986

DRWG. NO. 182472