NOTES

(1) "SET PIN" DENOTES ½" x 30" IRON PIN WITH PLASTIC CAP.

(2) "SET NAIL" DENOTES P.K. MASONRY NAIL.

(3) BEARING REFERENCE: BEARINGS WERE DERIVED FROM THE SURVEY OF THE 1.185 ACRE TRACT AS RECORDED IN VOLUME 16, PLAT No. 40, OF THE CLINTON COUNTY ENGINEER'S RECORD OF LAND DIVISION.

CLINTON COUNTY ENGINEERS
RECORD OF LAND DIVISION

VOLUME 18 PLAT NO. 34
DATE 5-6-85
SCALE 1" = 40'

DEED REFERENCE

DEED BOOK 105 PAGE 155
TOWNSHIP (Adams)
MILITARY SURVEY NO. 2371

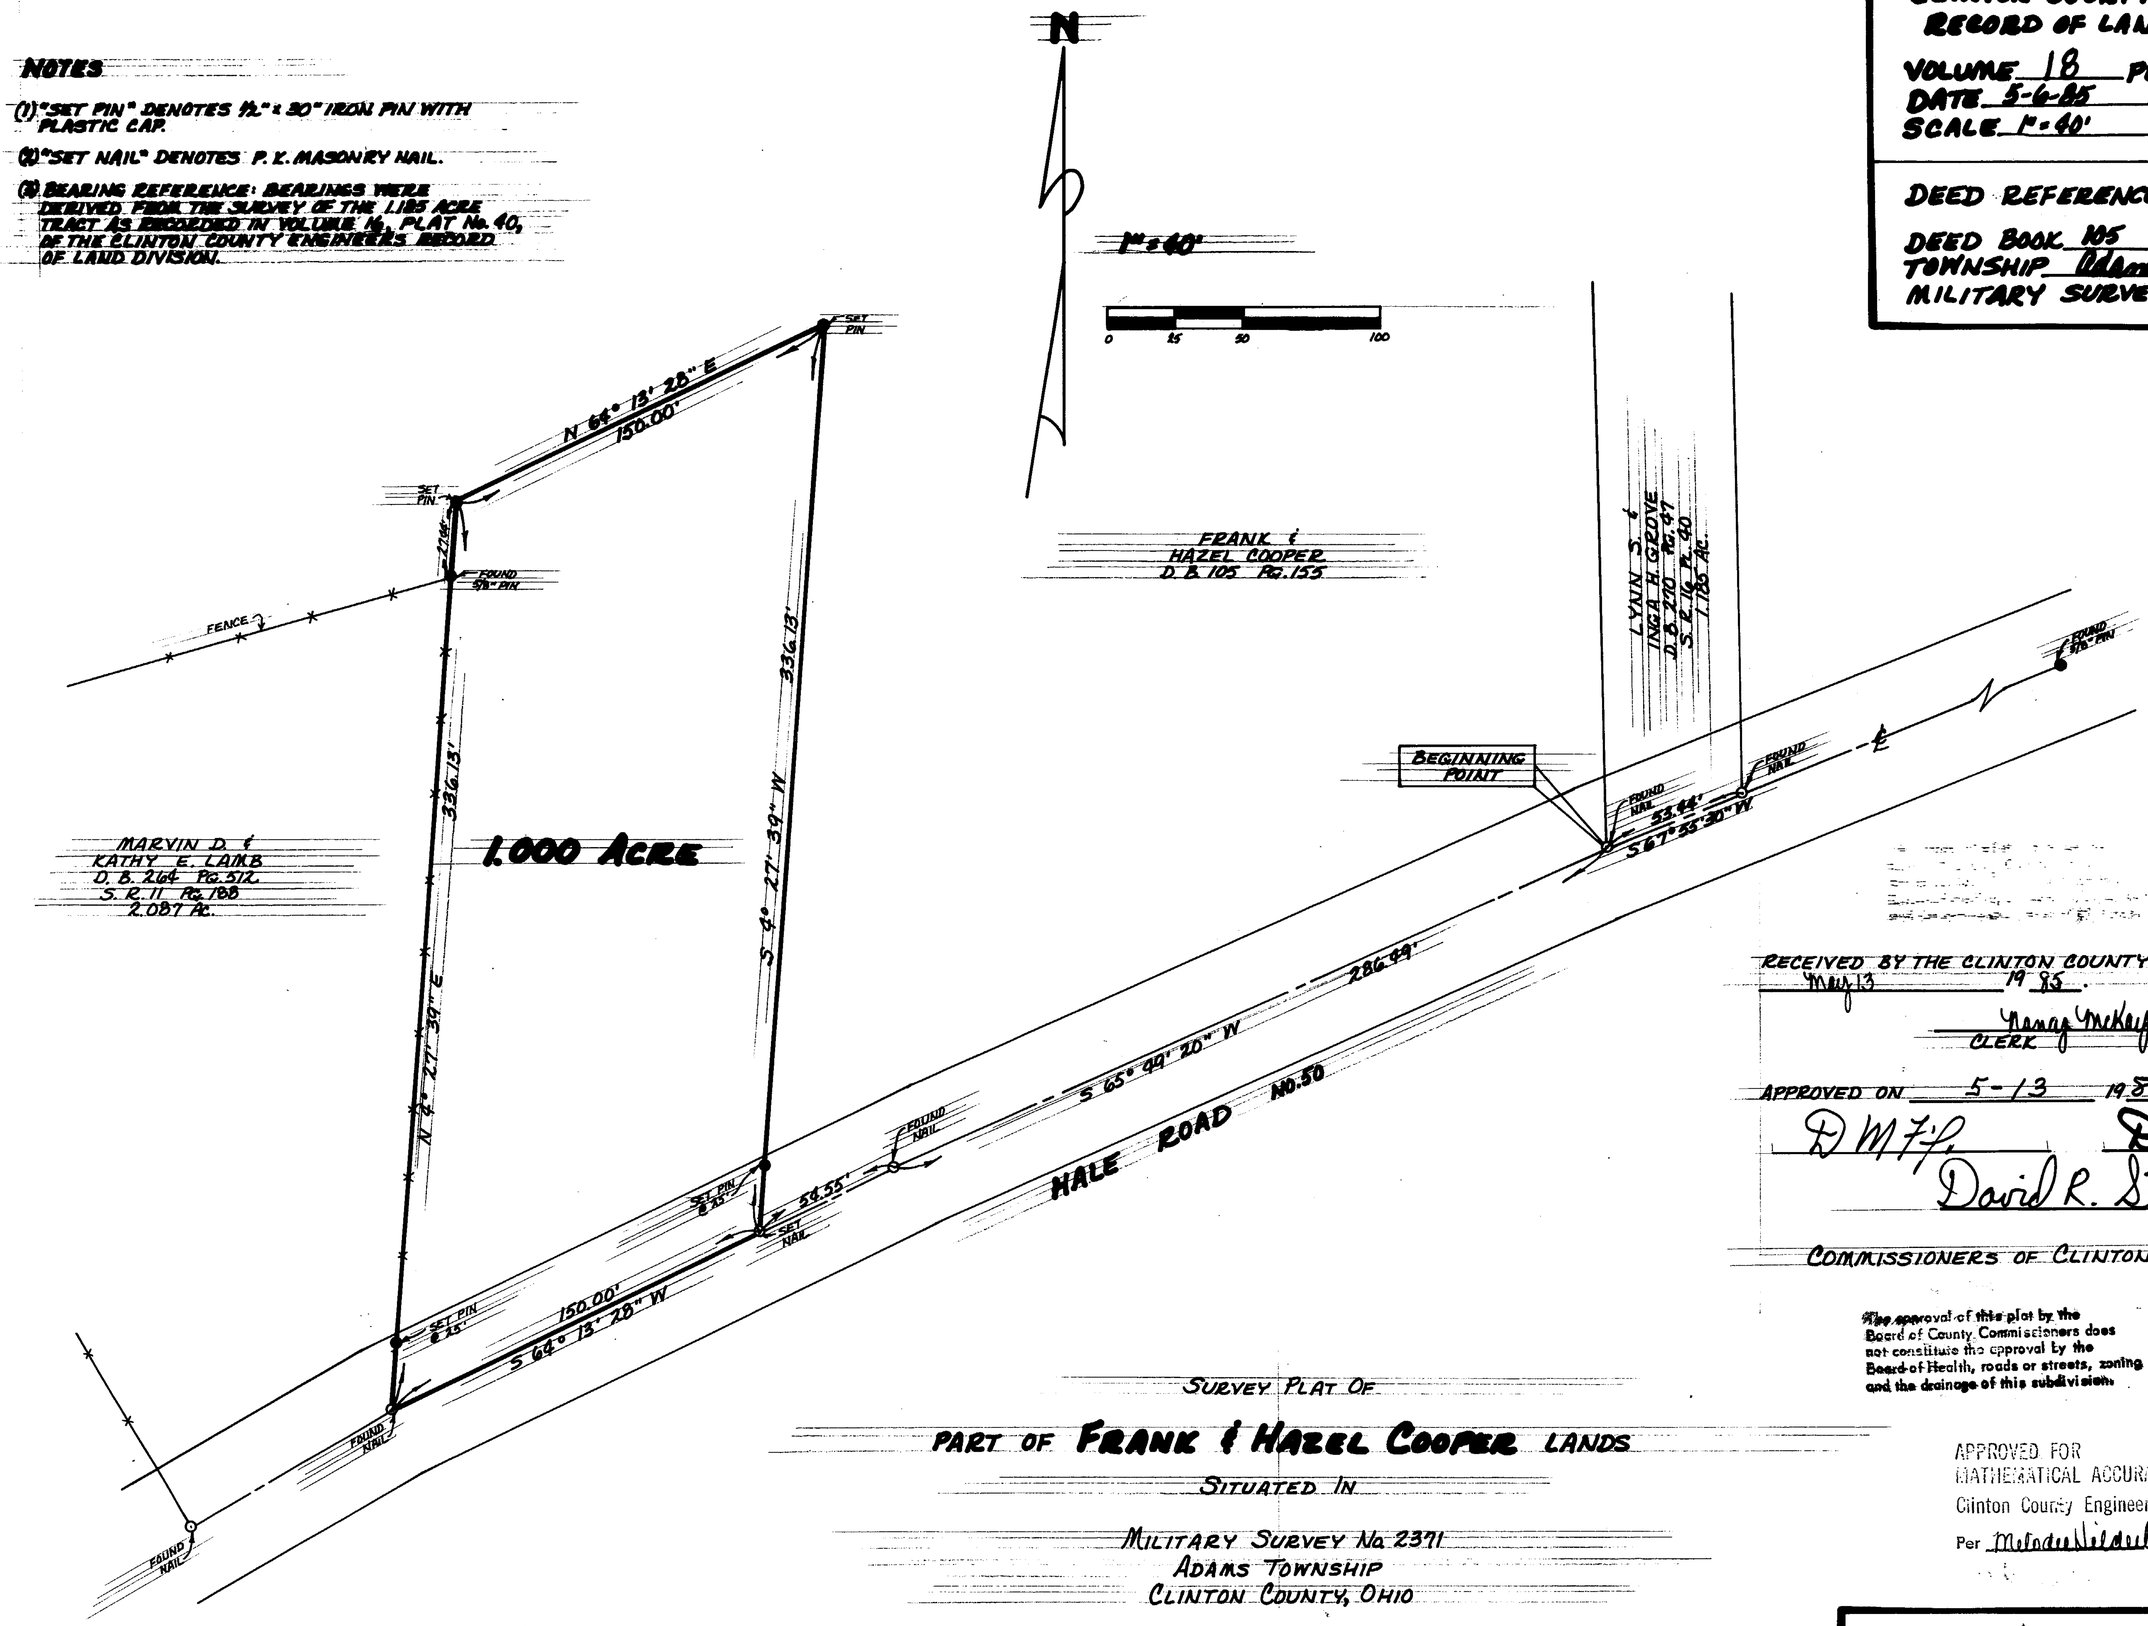

RECEIVED BY THE CLINTON COUNTY COMMISSIONERS ON May 13 1985.

Nancy McKay
CLERK

APPROVED ON 5-13 1985.

D M F.
Darrel E. Bailey
David R. Stewart

COMMISSIONERS OF CLINTON COUNTY, OHIO

The approval of this plat by the Board of County Commissioners does not constitute the approval by the Board of Health, roads or streets, zoning and the drainage of this subdivision.

SURVEY PLAT OF

PART OF **FRANK & HAZEL COOPER** LANDS

SITUATED IN

MILITARY SURVEY No. 2371
ADAMS TOWNSHIP
CLINTON COUNTY, OHIO

APPROVED FOR
MATHEMATICAL ACCURACY
Clinton County Engineer
Per Melodie Vieselmeyer

I HEREBY CERTIFY THIS TO BE A CORRECT PLAT OF A SURVEY MADE UNDER MY DIRECTION IN MAY, 1985.

Richard D. Roll
REGISTERED SURVEYOR No. 4957

STATE OF OHIO
RICHARD D. ROLL
4957
REGISTERED
SURVEYOR

CLINCO
ENGINEERS ~ SURVEYORS
P.O. Box 241
62½ E. SUGARTREE ST. WILMINGTON, OHIO

SCALE 1" = 40'	DRAWN BY CJ	CHECKED BY RDR
DATE May 6, 1985	DRWG. C-4685	