CLINTON COUNTY ENGINEER'S
RECORD OF LAND DIVISION
VOL. 19 PLAT Nº 19
DATE: NOVEMBER 24, 1986 12-02-1986
SCALE: 1"=200'

DEED REFERENCE
DEED BOOK 237, PAGE 12
TOWNSHIP - CHESTER
MILITARY SURVEY Nº 1111 & 570

-PLAT OF SURVEY FOR-
ROBERT D. & VIRGINIA A. COLLETT
13.876 AC. TRACT

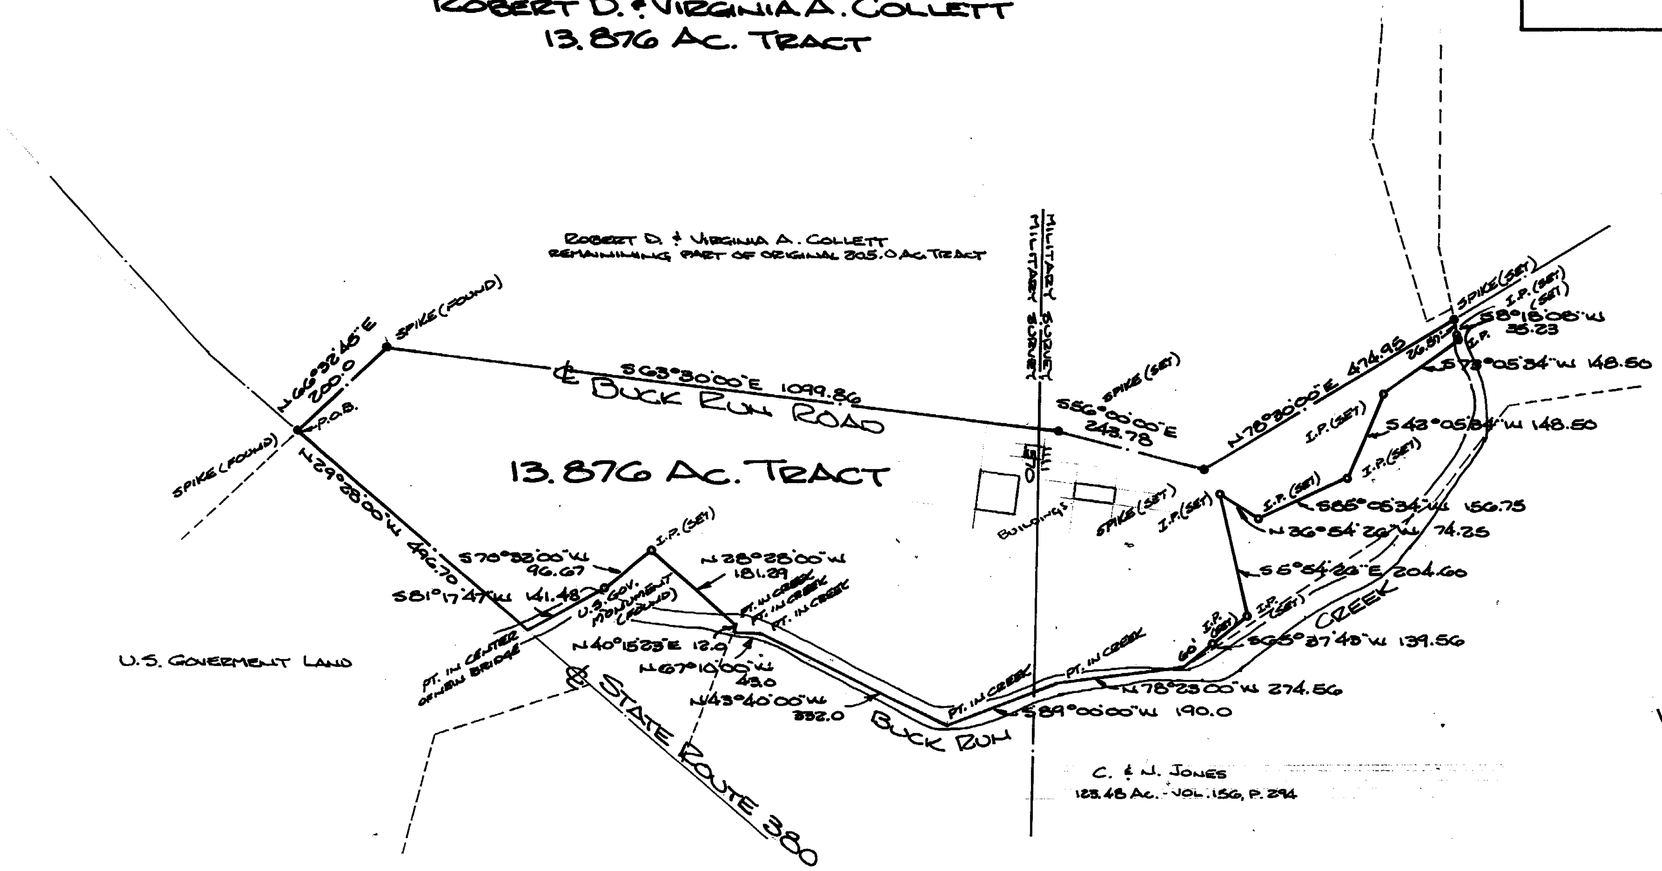

MILITARY SURVEY 1111 - 3.45 AC.
MILITARY SURVEY 570 - 10.426 AC.

CERTIFICATION:-
I CERTIFY THAT THIS IS A MAP OF A TRUE AND COMPLETE SURVEY MADE UNDER MY DIRECTION IN NOVEMBER 1986.

Michael L. Smith
MICHAEL L. SMITH - KLINE ENGINEERING
XENIA, OHIO
REG. SURVEYOR - OHIO Nº 6590

APPROVED FOR
MATHEMATICAL ACCURACY
Clinton County Engineer
Per Margaret Watters
DEC 1 1986

KLINE ENGINEERING
83 SPRING STREET
XENIA, OHIO 45385

SCALE:	DRAWN BY:	CHECKED BY:
1"=200'	M.L.S.	M.L.S.
DATE: NOVEMBER 24, 1986		