CLINTON COUNTY ENGINEERS
RECORD OF LAND DIVISION

VOLUME 20 PLAT NO. 157

DATE 5-26-1989

SCALE 1" = 50'

DEED REFERENCES

VOLUME 236, 243, 243 PAGE 55, 143, 418

TOWNSHIP WAYNE

MILITARY SURVEY NO. 6440

1" = 50'

0 50 100 200

NOTES:

(1) "SET PIN" DENOTES 1/2" x 30" IRON PIN WITH PLASTIC CAP.

(2) "SET NAIL" DENOTES P.K. MASONRY NAIL.

(3) BEARINGS WERE DERIVED FROM THE SURVEY OF THE 174.705 ACRE TRACT AS RECORDED IN VOLUME 16, PLAT NO. 222, OF THE CLINTON COUNTY ENGINEERS RECORD OF LAND DIVISION.

DOROTHY HAWK
D.B. 236 PG. 55
D.B. 243 PG. 143
D.B. 243 PG. 418
(65.62 AC.)

S.R. 16 PL. 222
174.705 AC.

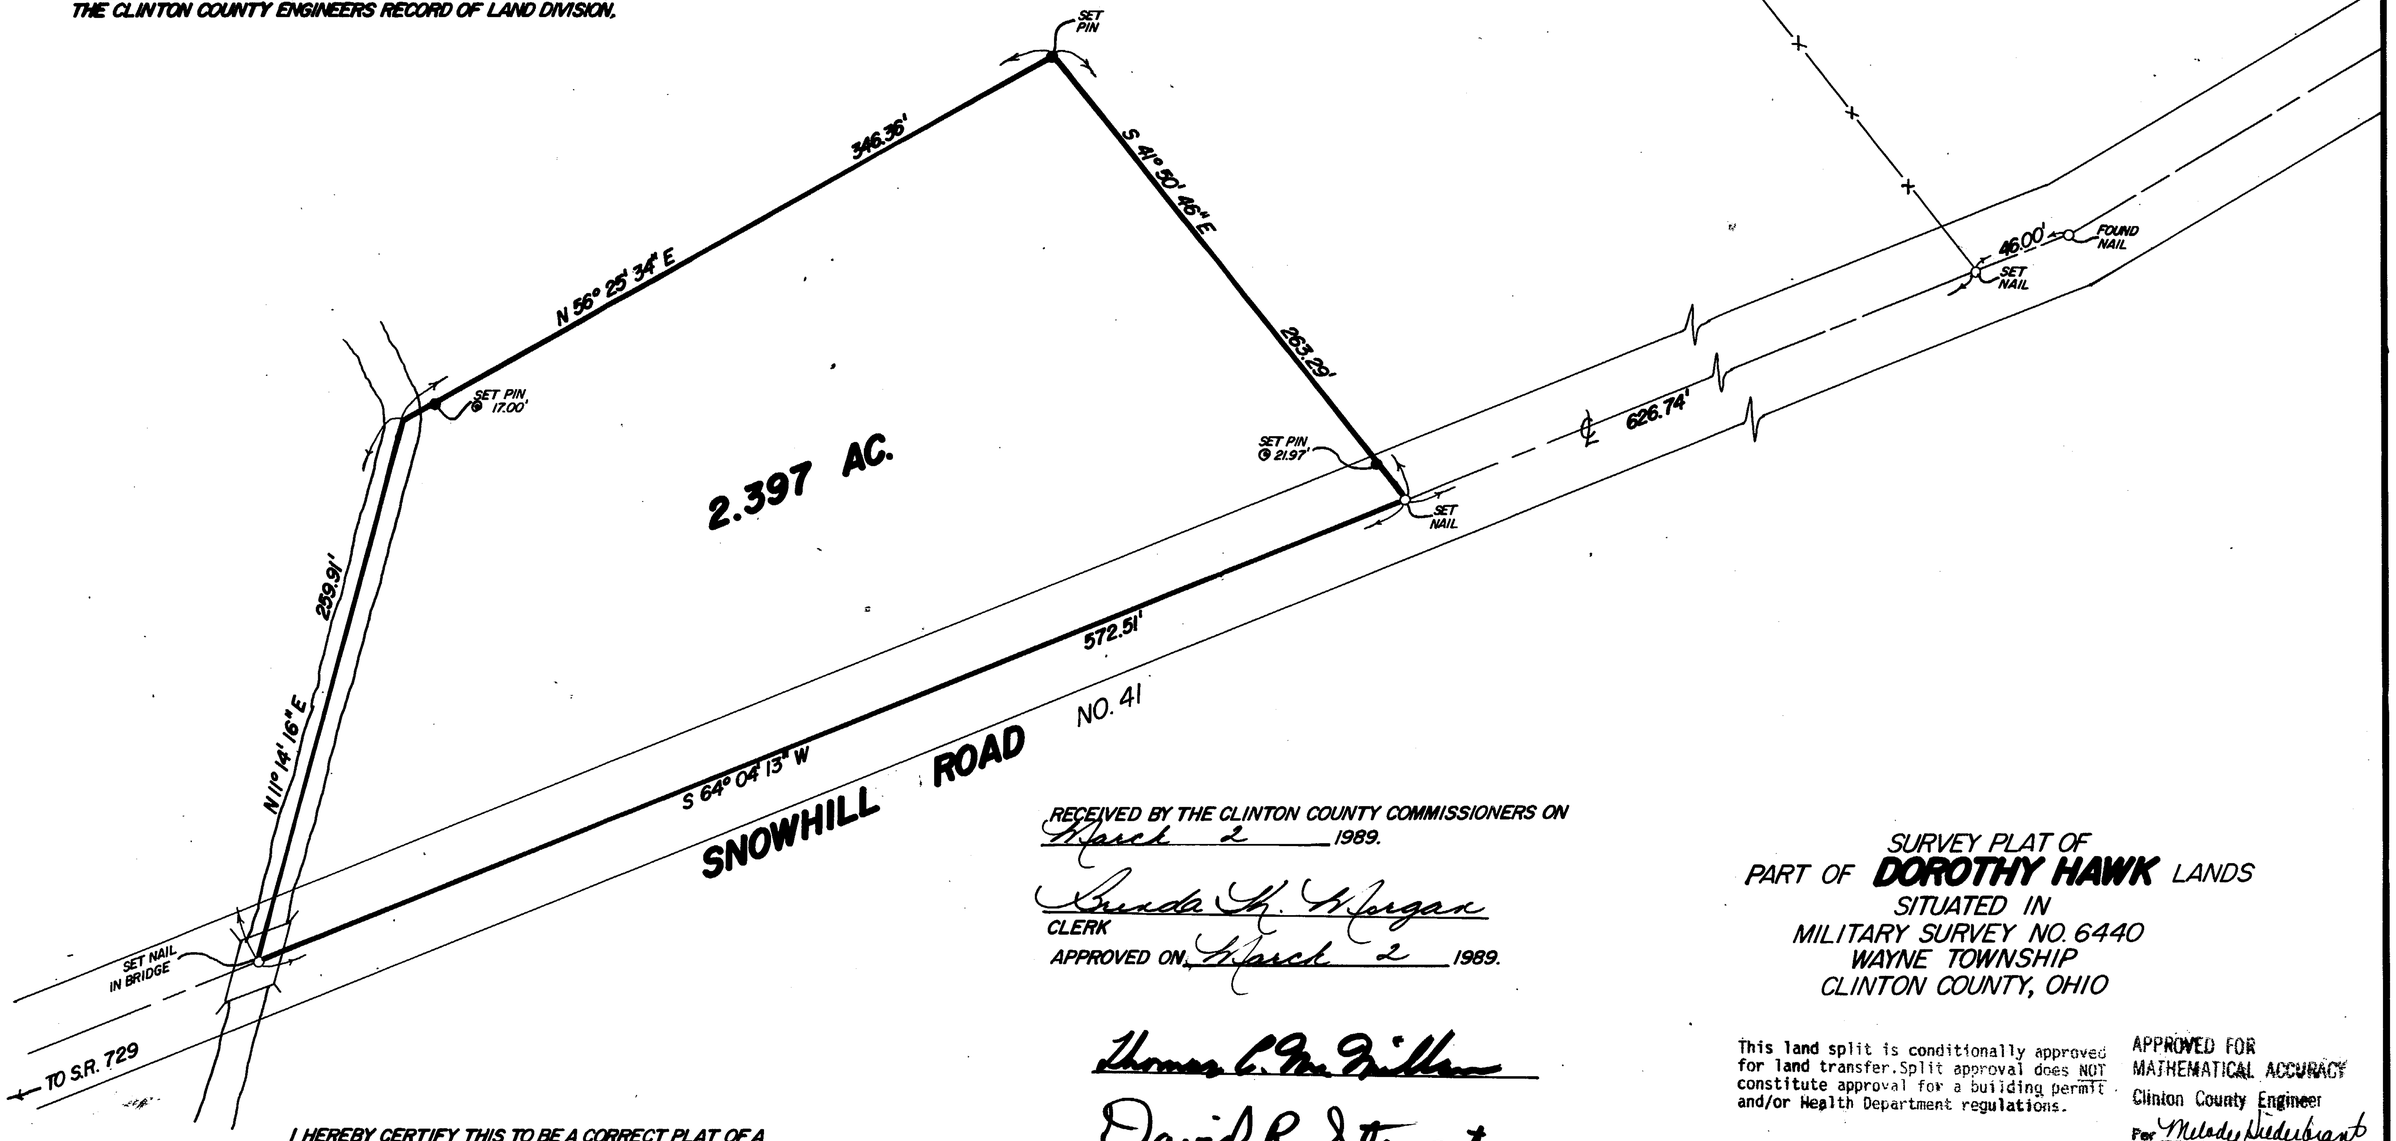

I HEREBY CERTIFY THIS TO BE A CORRECT PLAT OF A SURVEY MADE UNDER MY DIRECTION IN FEBRUARY, 1989.

STATE OF OHIO
RICHARD D. ROLL
4957
REGISTERED SURVEYOR

Richard D. Roll
REGISTERED SURVEYOR NO. 4957

RECEIVED BY THE CLINTON COUNTY COMMISSIONERS ON March 2 1989.

Brenda K. Morgan
CLERK

APPROVED ON March 2 1989.

Thomas C. McGillen

David R. Stewart

COMMISSIONERS OF CLINTON COUNTY, OHIO

The approval of this plat by the Board of County Commissioners does not constitute the approval by the Board of Health, roads or streets, zoning and the drainage of this subdivision.

SURVEY PLAT OF
PART OF **DOROTHY HAWK** LANDS
SITUATED IN
MILITARY SURVEY NO. 6440
WAYNE TOWNSHIP
CLINTON COUNTY, OHIO

This land split is conditionally approved for land transfer. Split approval does NOT constitute approval for a building permit and/or Health Department regulations.

APPROVED FOR MATHEMATICAL ACCURACY
Clinton County Engineer
Per Melody Sudebrant
MAR 1 1989

CLINCO
ENGINEERS ~ SURVEYORS
P.O. BOX 241
62 1/2 E. SUGARTREE ST. WILMINGTON, OHIO

SCALE	DRAWN BY	CHECKED BY
1" = 50'	MSH	RDR
DATE 2-27-89	DRWG.	C-5490