NOTES:

(1) "SET PIN" DENOTES 1/2" X 30" IRON PIN WITH PLASTIC CAP.

(2) "SET NAIL" DENOTES P.K. MASONRY NAIL.

(3) —x—x—x— DENOTES EXISTING FENCE.

(4) BEARINGS WERE DERIVED FROM THE SURVEY OF THE 24.745 ACRE TRACT AS RECORDED IN VOLUME 17, PLAT NO. 268, OF THE CLINTON COUNTY ENGINEERS RECORD OF LAND DIVISION.

CLINTON COUNTY ENGINEERS
RECORD OF LAND DIVISION

VOLUME 22 PLAT NO. 259
DATE 2-24-92
SCALE 1" = 400'

DEED REFERENCE
VOLUME 181 PAGE 38
VOLUME 202 PAGE 256
VOLUME 236 PAGE 593
TOWNSHIP CHESTER
MILITARY SURVEYS NO. 2232 & NO. 1557

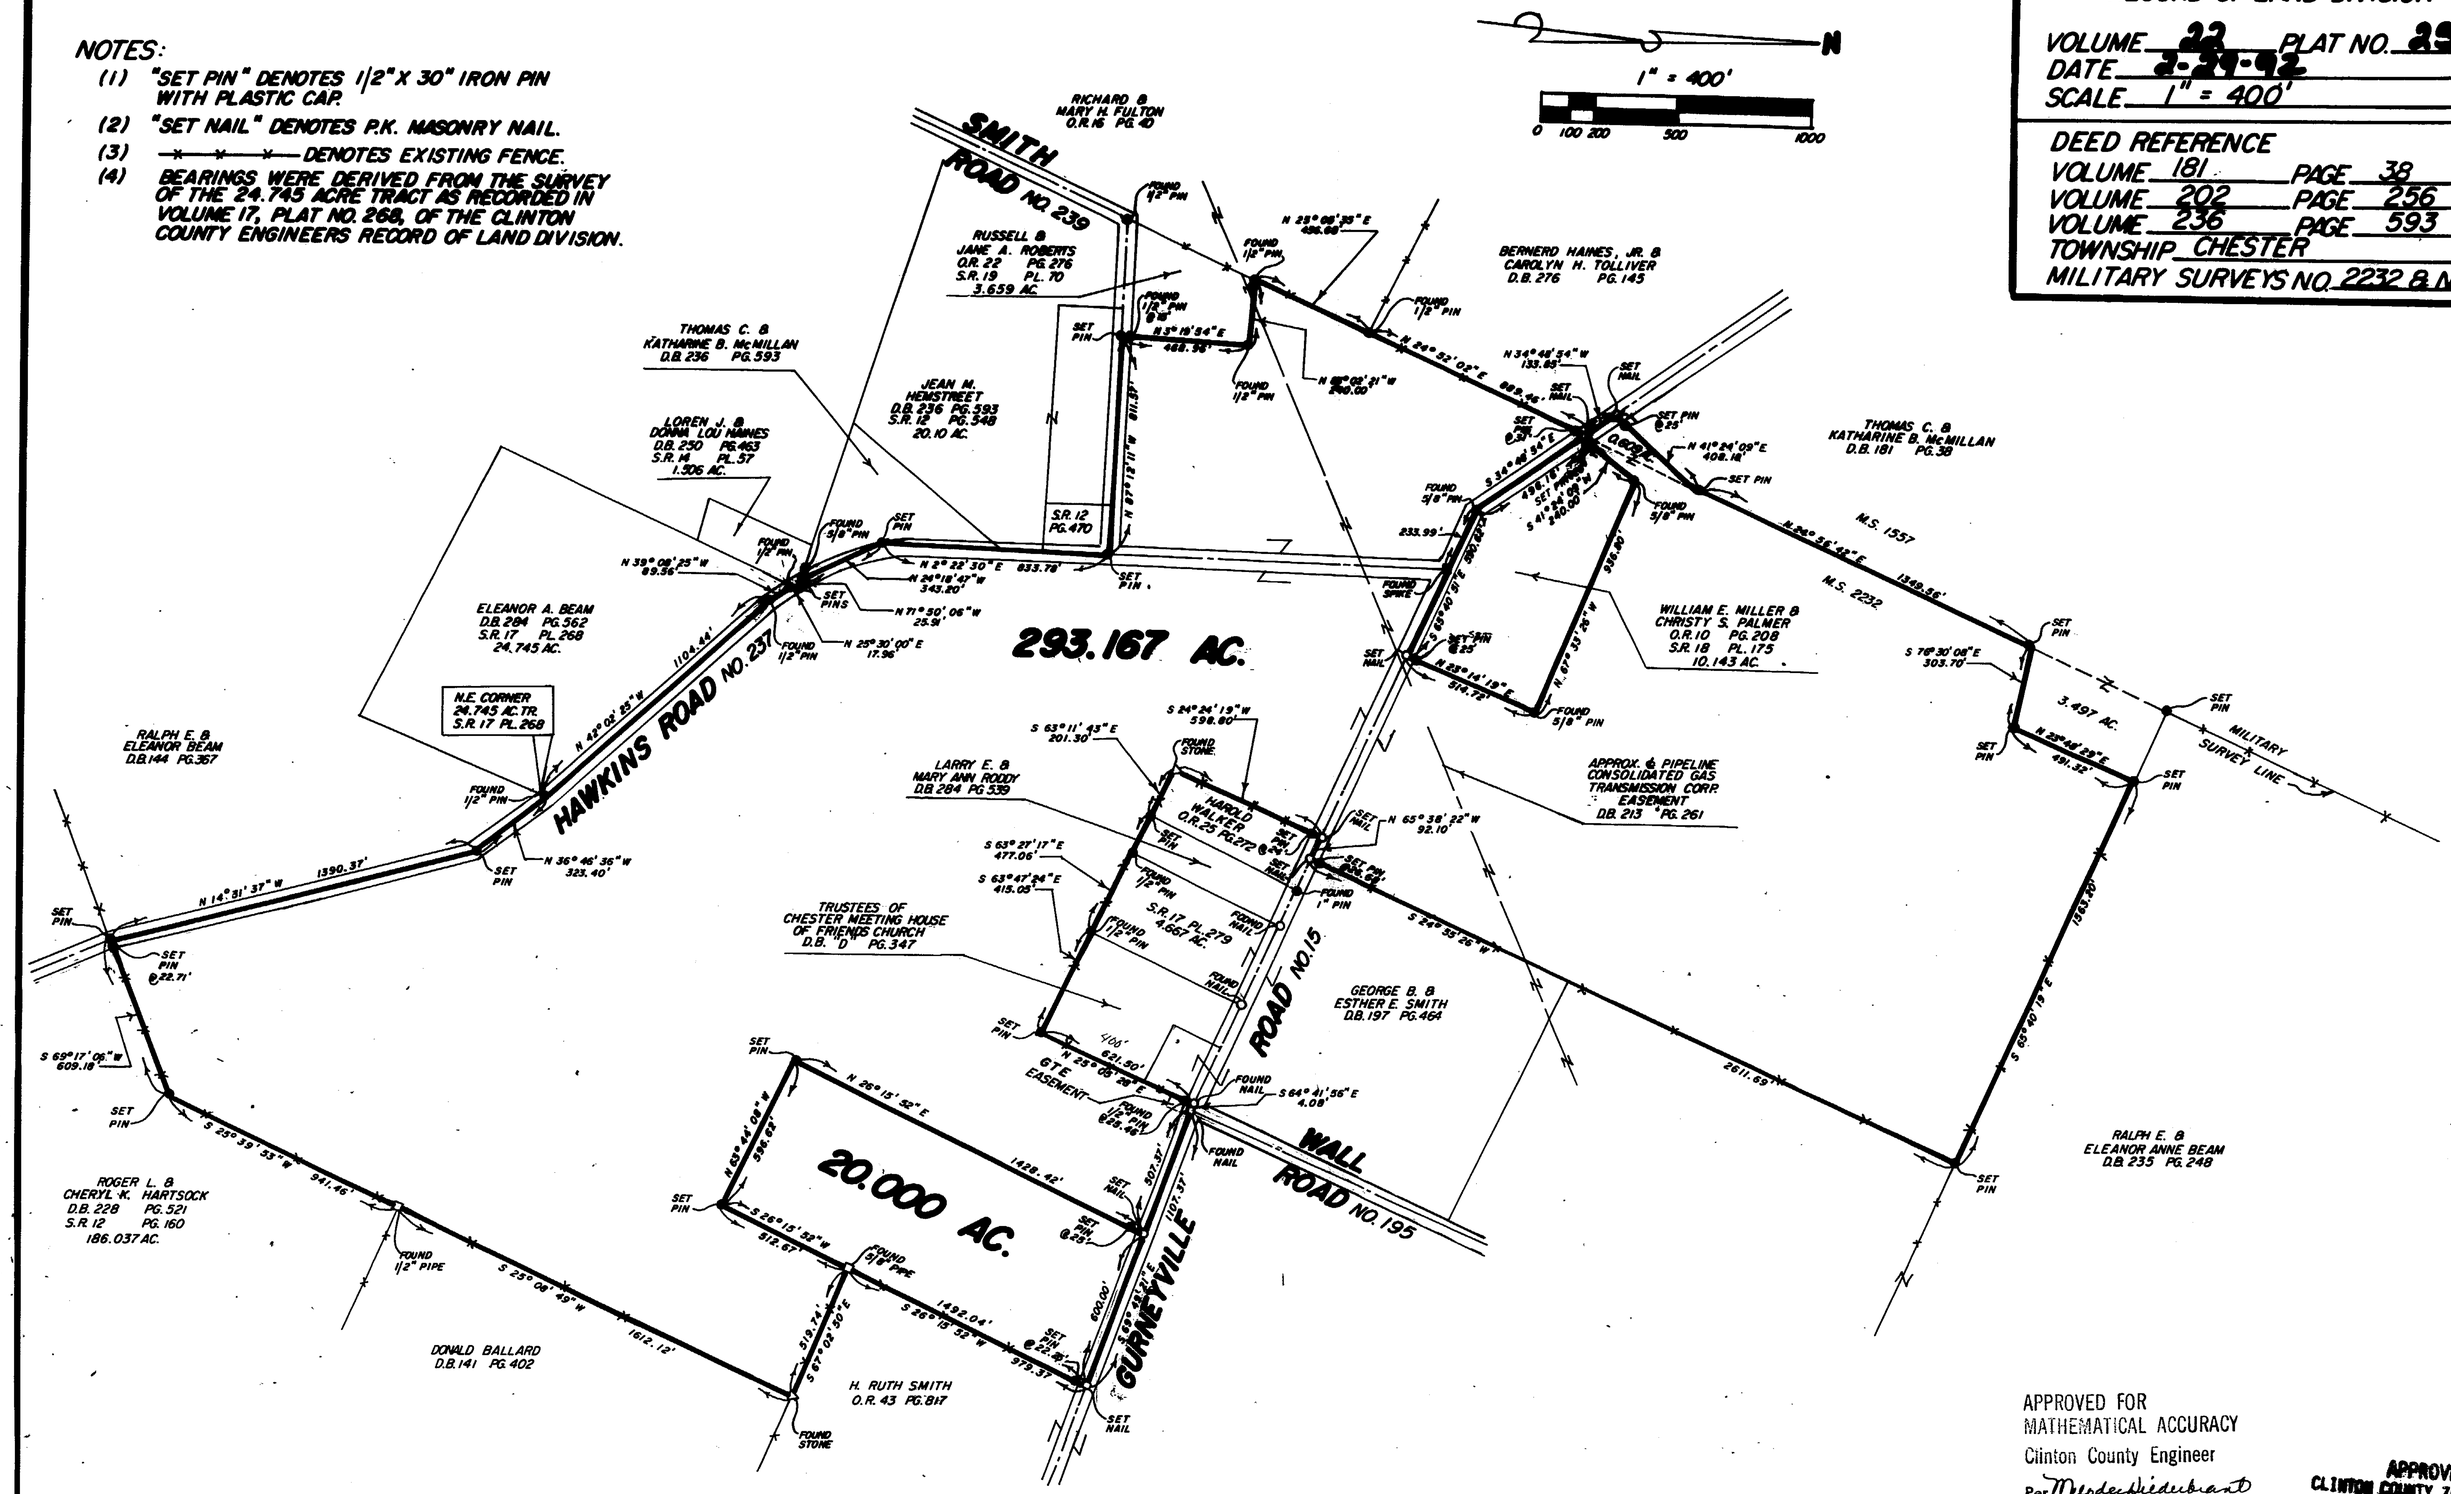

I HEREBY CERTIFY THIS TO BE A CORRECT PLAT OF A SURVEY MADE UNDER MY DIRECTION IN JANUARY, 1992.

Steven D. Webb
REGISTERED SURVEYOR NO. 7250

STATE OF OHIO
STEVEN D. WEBB
7250
REGISTERED
PROFESSIONAL SURVEYOR

SURVEY PLAT OF
PART OF **THOMAS C. & KATHARINE B. McMILLAN** LANDS
SITUATED IN
MILITARY SURVEY NO. 2232
CHESTER TOWNSHIP
CLINTON COUNTY, OHIO

APPROVED FOR
MATHEMATICAL ACCURACY
Clinton County Engineer
Per Mesder Niederhaus
FEB 03 1992

APPROVED
CLINTON COUNTY ZONING DEPT
PER Neal R. Roberts
DATE 1/30/92 ZONED A-2

REVISED 1-31-92

CLINCO
ENGINEERS~SURVEYORS
P.O. BOX 241
62 1/2 E. SUGARTREE ST. WILMINGTON, OHIO 45177

SCALE	DRAWN BY	CHECKED BY
1" = 400'	REC	RDR
DATE 1-28-92	DRWG.	C-6221