CLINTON COUNTY ENGINEERS
RECORD OF LAND DIVISION

VOLUME 22 PLAT NO. 53
DATE 04-30-91
SCALE 1" = 300'

DEED REFERENCE
OFFICIAL RECORDS
VOLUME 68 PAGE 554
TOWNSHIP MARION
MILITARY SURVEY NO. 2705

NOTES:

(1) "SET PIN" DENOTES 1/2" X 30" IRON PIN WITH PLASTIC CAP.

(2) —x—x—x— DENOTES EXISTING FENCE ON OR NEAR LINE.

(3) BEARINGS WERE DERIVED FROM THE SURVEY OF THE 2.000 ACRE TRACT AS RECORDED IN VOLUME 19, PLAT NO. 180, OF THE CLINTON COUNTY ENGINEERS RECORD OF LAND DIVISION.

I HEREBY CERTIFY THIS TO BE A CORRECT PLAT OF A SURVEY MADE UNDER MY DIRECTION IN FEBRUARY, 1991.

Richard D. Roll
REGISTERED SURVEYOR NO. 4957

STATE OF OHIO
RICHARD D. ROLL
4957
REGISTERED
SURVEYOR

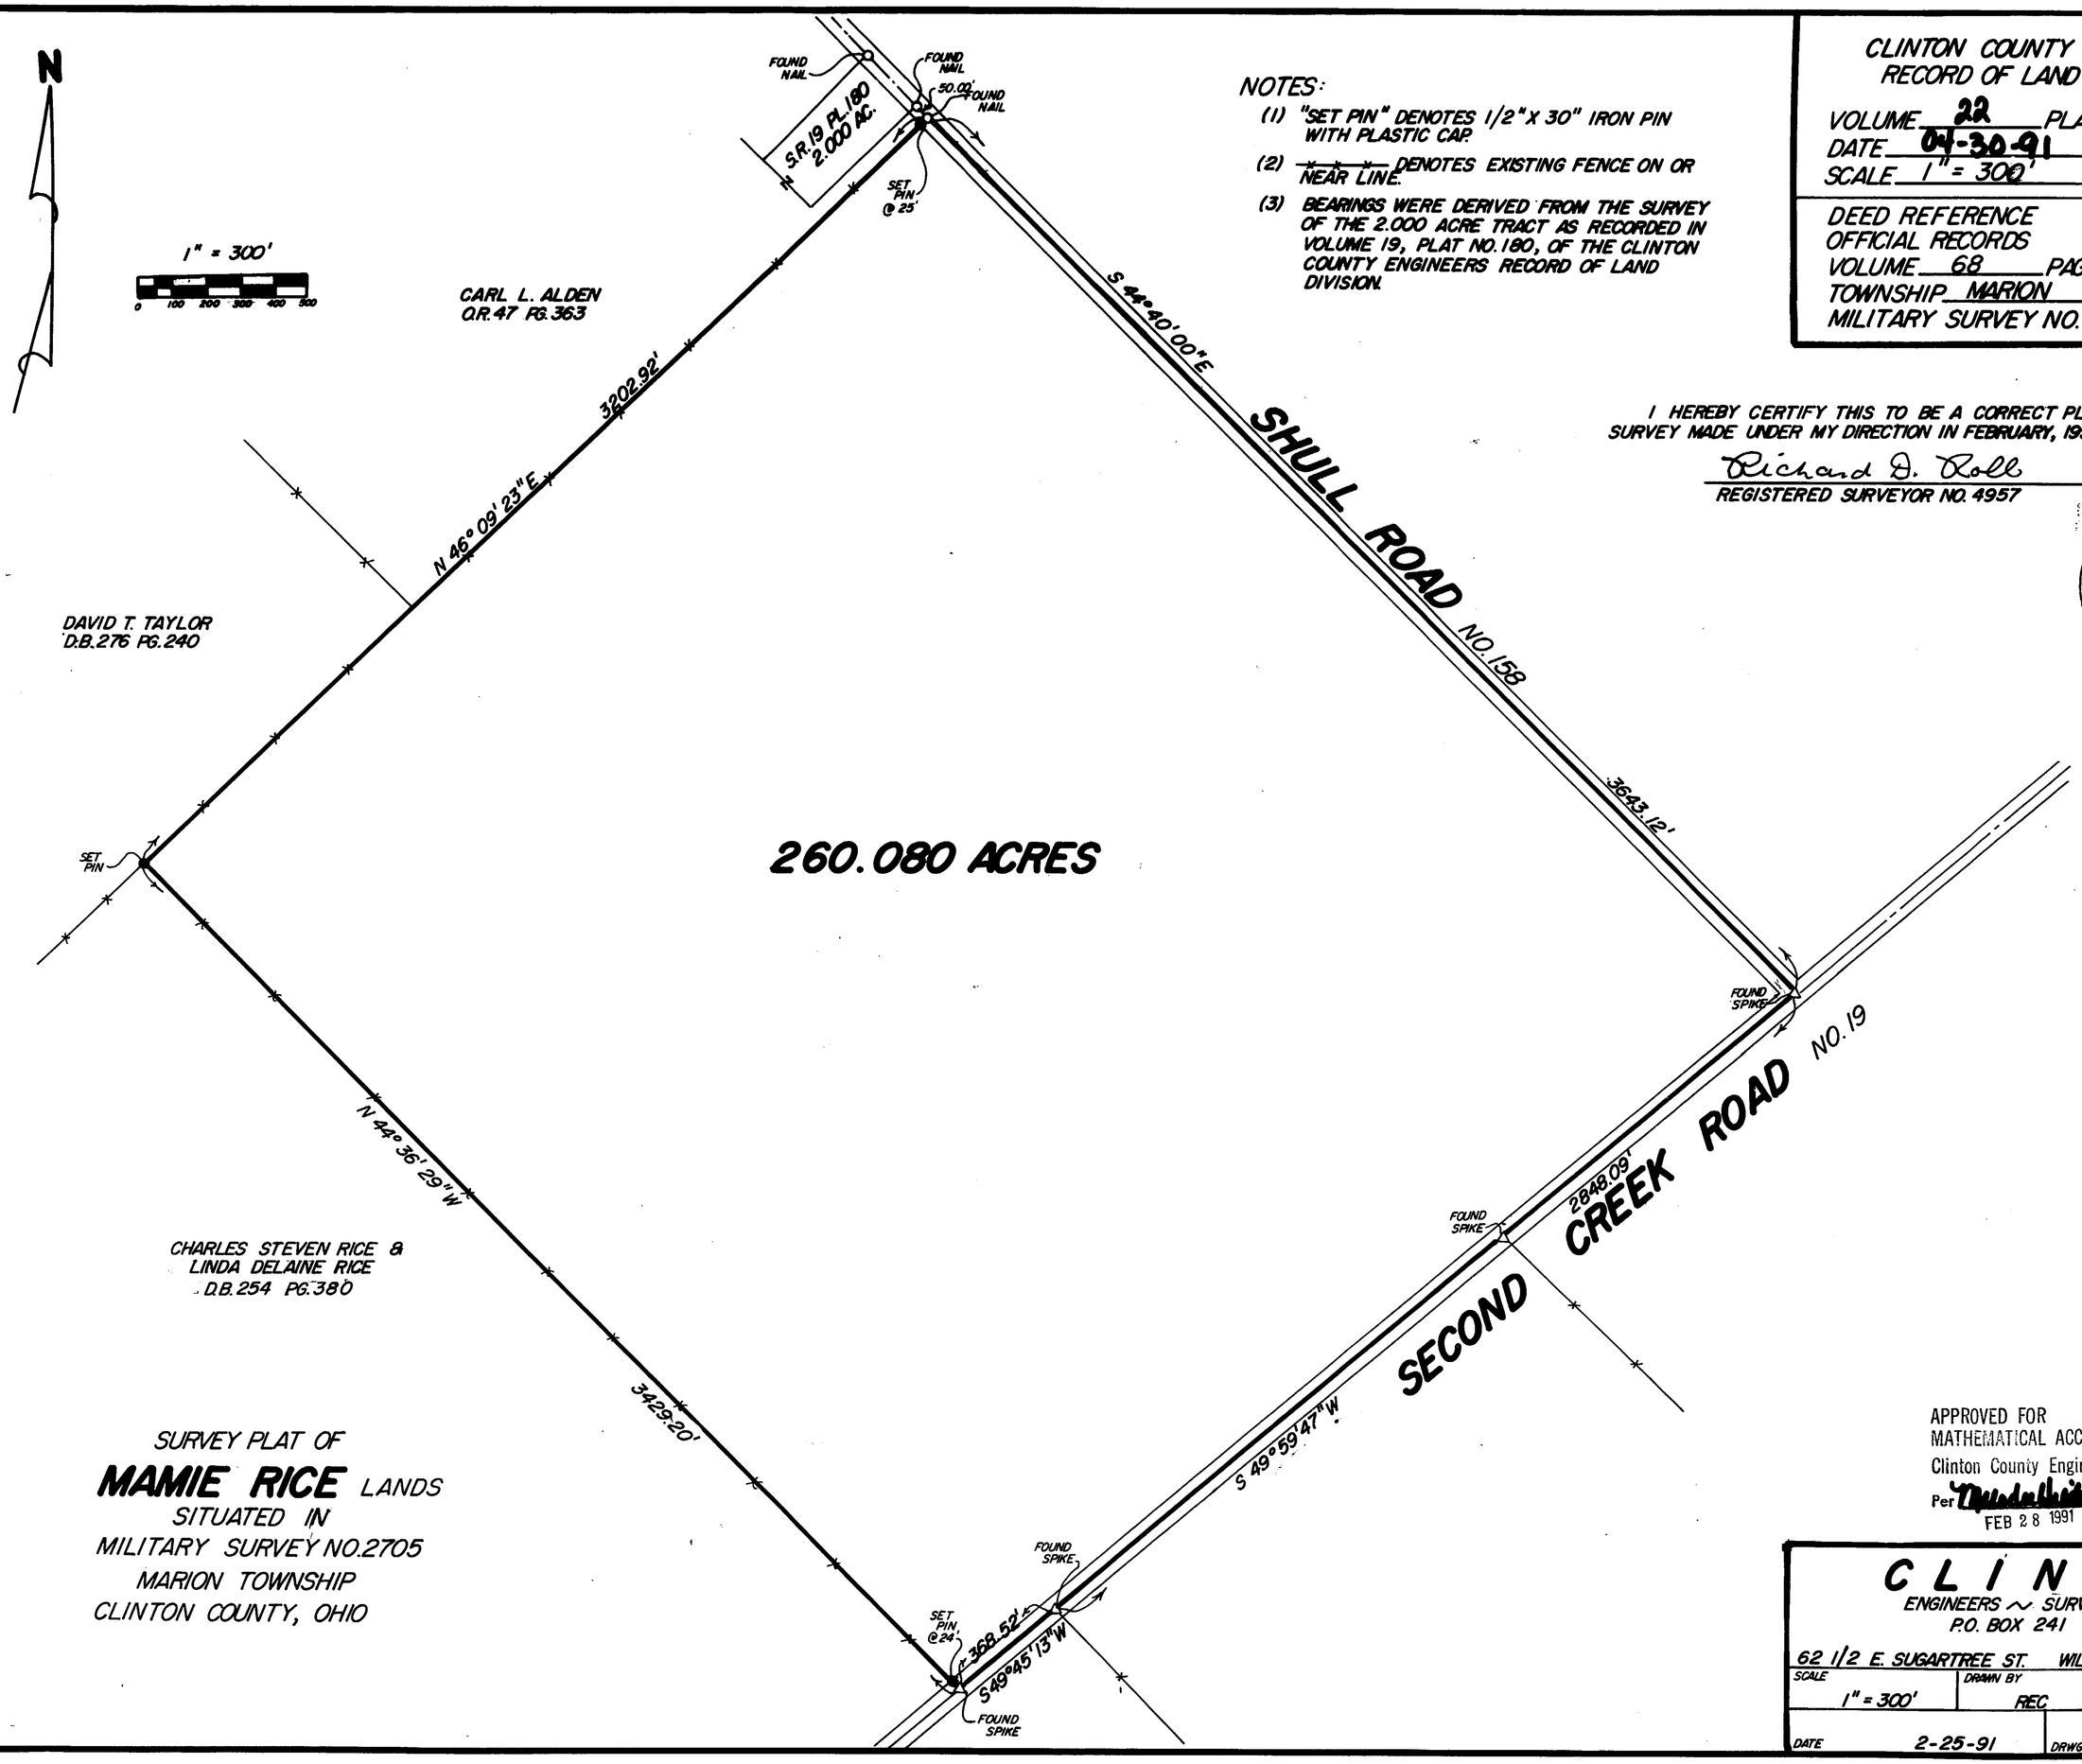

SURVEY PLAT OF
MAMIE RICE LANDS
SITUATED IN
MILITARY SURVEY NO. 2705
MARION TOWNSHIP
CLINTON COUNTY, OHIO

APPROVED FOR
MATHEMATICAL ACCURACY
Clinton County Engineer
Per [signature]
FEB 28 1991

CLINCO
ENGINEERS ~ SURVEYORS
P.O. BOX 241
62 1/2 E. SUGARTREE ST. WILMINGTON, OHIO 45177

SCALE	DRAWN BY	CHECKED BY
1" = 300'	REC	RDR
DATE 2-25-91	DRWG.	C-6020