CLINTON COUNTY ENGINEERS
RECORD OF LAND DIVISION
VOLUME 24 PLAT NO. 149
DATE 10-12-93
SCALE 1"=100'

DEED REFERENCE
OFFICIAL RECORD
VOLUME 28 PAGE 281
TOWNSHIP UNION
MILITARY SURVEY NO. 523

NOTES:

(1) "SET PIN" DENOTES 1/2" X 30" IRON PIN WITH PLASTIC CAP STAMPED "CLINCO".
(2) "SET NAIL" DENOTES P.K. MASONRY NAIL.
(3) —x—x— DENOTES EXISTING FENCE.
(4) BEARINGS DERIVED FROM THE SURVEY OF THE 0.08 ACRE TRACT AS RECORDED IN VOLUME 11, PAGE 507 OF THE CLINTON COUNTY SURVEYORS RECORD.
(5) SUBDIVIDER: ROGER J. SPRAGUE 277 HIGH ST., WIL., OH. 45177
(6) PROPERTIES ARE LOCATED 2 MILES± NORTH OF WIL. CORP. LINE.

RECEIVED BY THE WILMINGTON CITY PLANNING COMMISSION
ON July 27 1993
Elva J. Stover
SECRETARY

APPROVED ON July 27 1993
CHAIRMAN
Elva J. Stover
SECRETARY

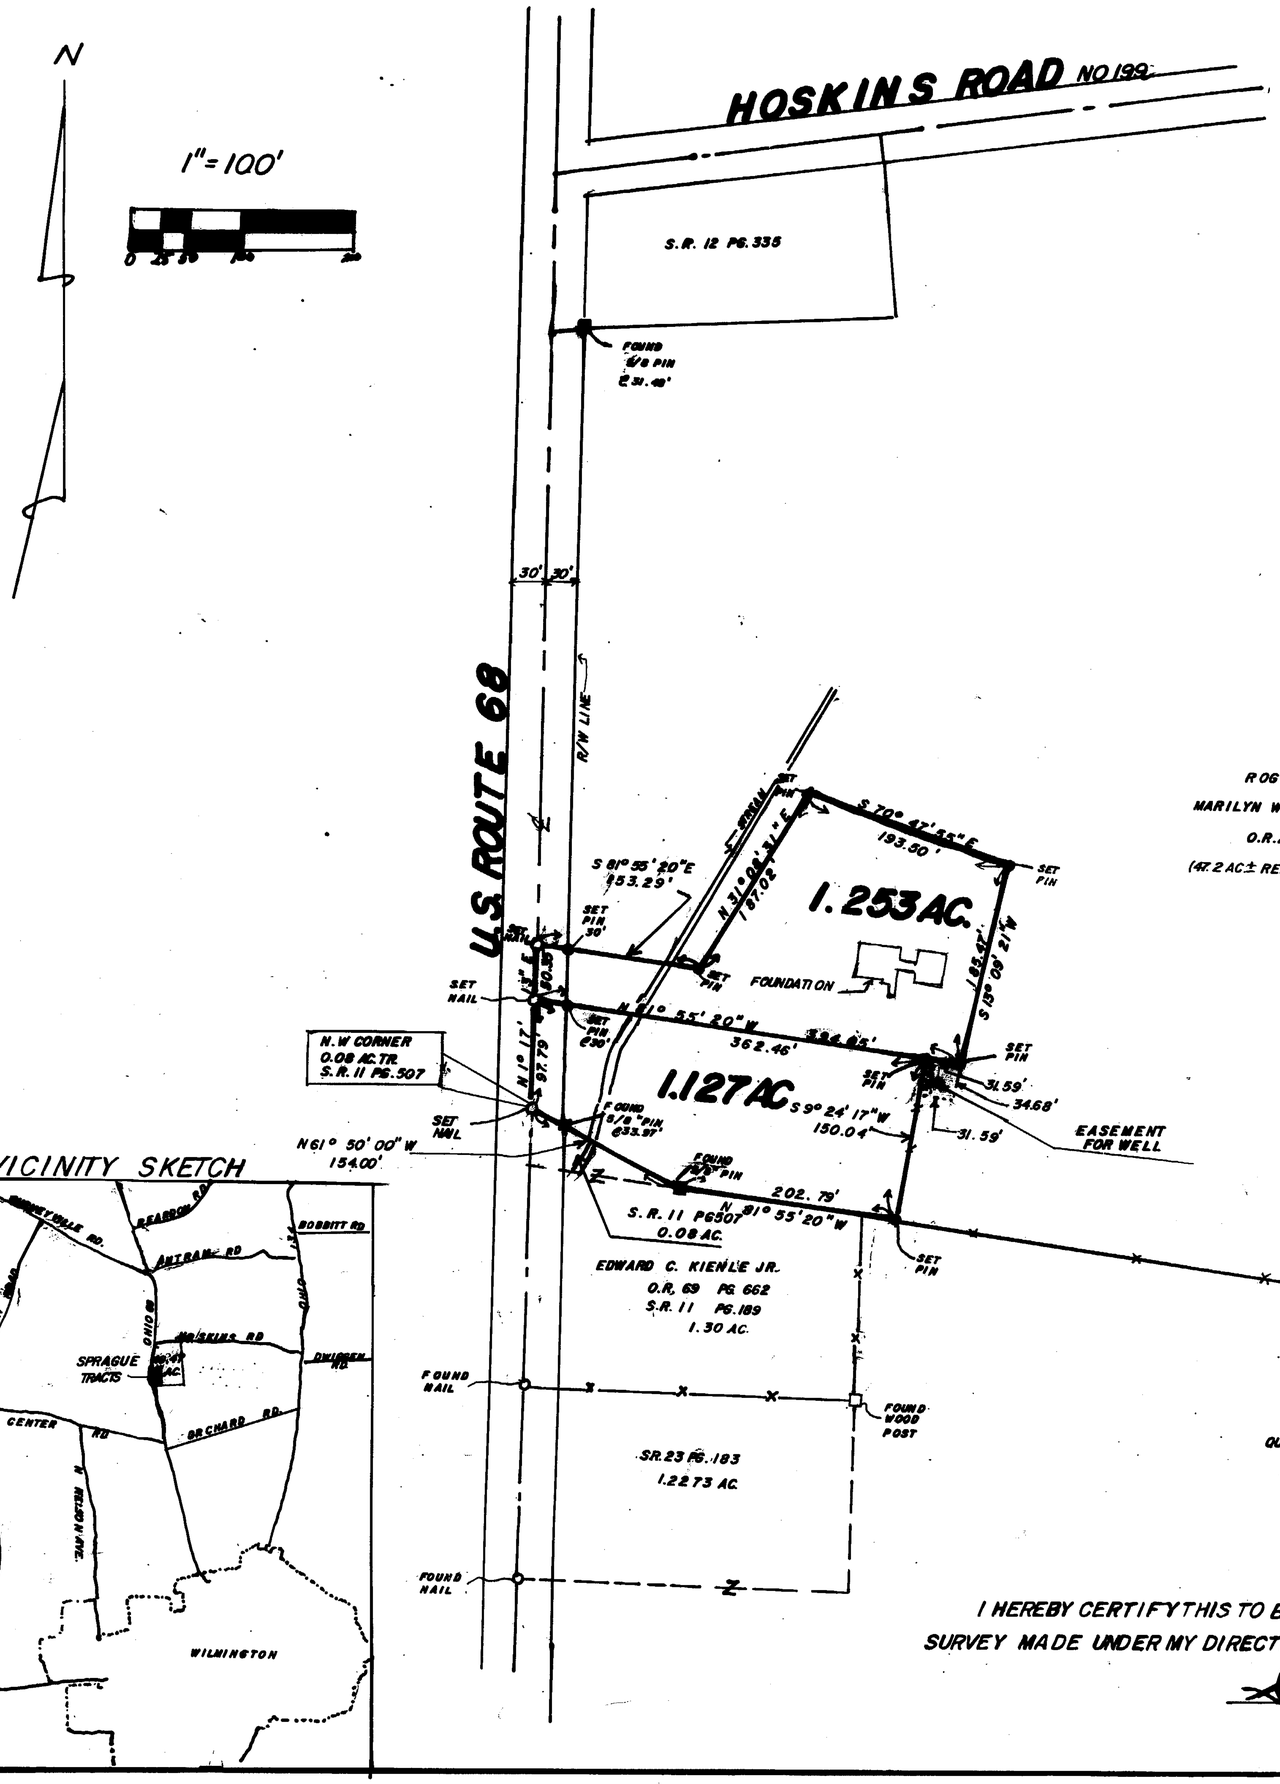

SURVEY PLAT OF
PARTS OF **ROGER J. & MARILYN W. SPRAGUE** LANDS
MILITARY SURVEY NO. 523
UNION TOWNSHIP
CLINTON COUNTY, OHIO

APPROVED
CLINTON COUNTY ZONING DEPT
PER Michael Richardson
DATE 7-19-93 ZONED A-1

APPROVED BY Ling White R.S.
DATE 7-20-93 TITLE Director EH
CLINTON COUNTY HEALTH DEPARTMENT

APPROVED FOR
MATHEMATICAL ACCURACY
Clinton County Engineer
Per
OCT 12 1993

APPROVED FOR
MATHEMATICAL ACCURACY
Clinton County Engineer
Per Margaret Watters
JUL 8 A 1993

VICINITY SKETCH

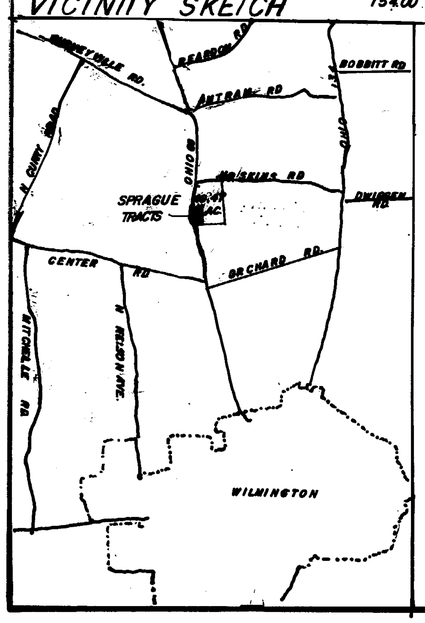

I HEREBY CERTIFY THIS TO BE A CORRECT PLAT OF A SURVEY MADE UNDER MY DIRECTION IN JULY, 1993.

Steven D. Webb
REGISTERED SURVEYOR NO. 7250

STATE OF OHIO
STEVEN D. WEBB
7250
REGISTERED
PROFESSIONAL SURVEYOR

CLINCO SURVEYORS
PO BOX 241
58 S. WALNUT STREET
WILMINGTON, OHIO 45177

SCALE 1"=100'	DRAWN BY MJS	CHECKED BY SDW
DATE 7-7-93	DRWG C-6754	