CLINTON COUNTY ENGINEERS
RECORD OF LAND DIVISION
VOLUME 24 PLAT NO. 200
DATE 12-9-93
SCALE 1" = 100'

DEED REFERENCE
OFFICIAL RECORD
VOLUME 15 PAGE 779
TOWNSHIP UNION
MILITARY SURVEYS NO. 1558 & NO. 15507

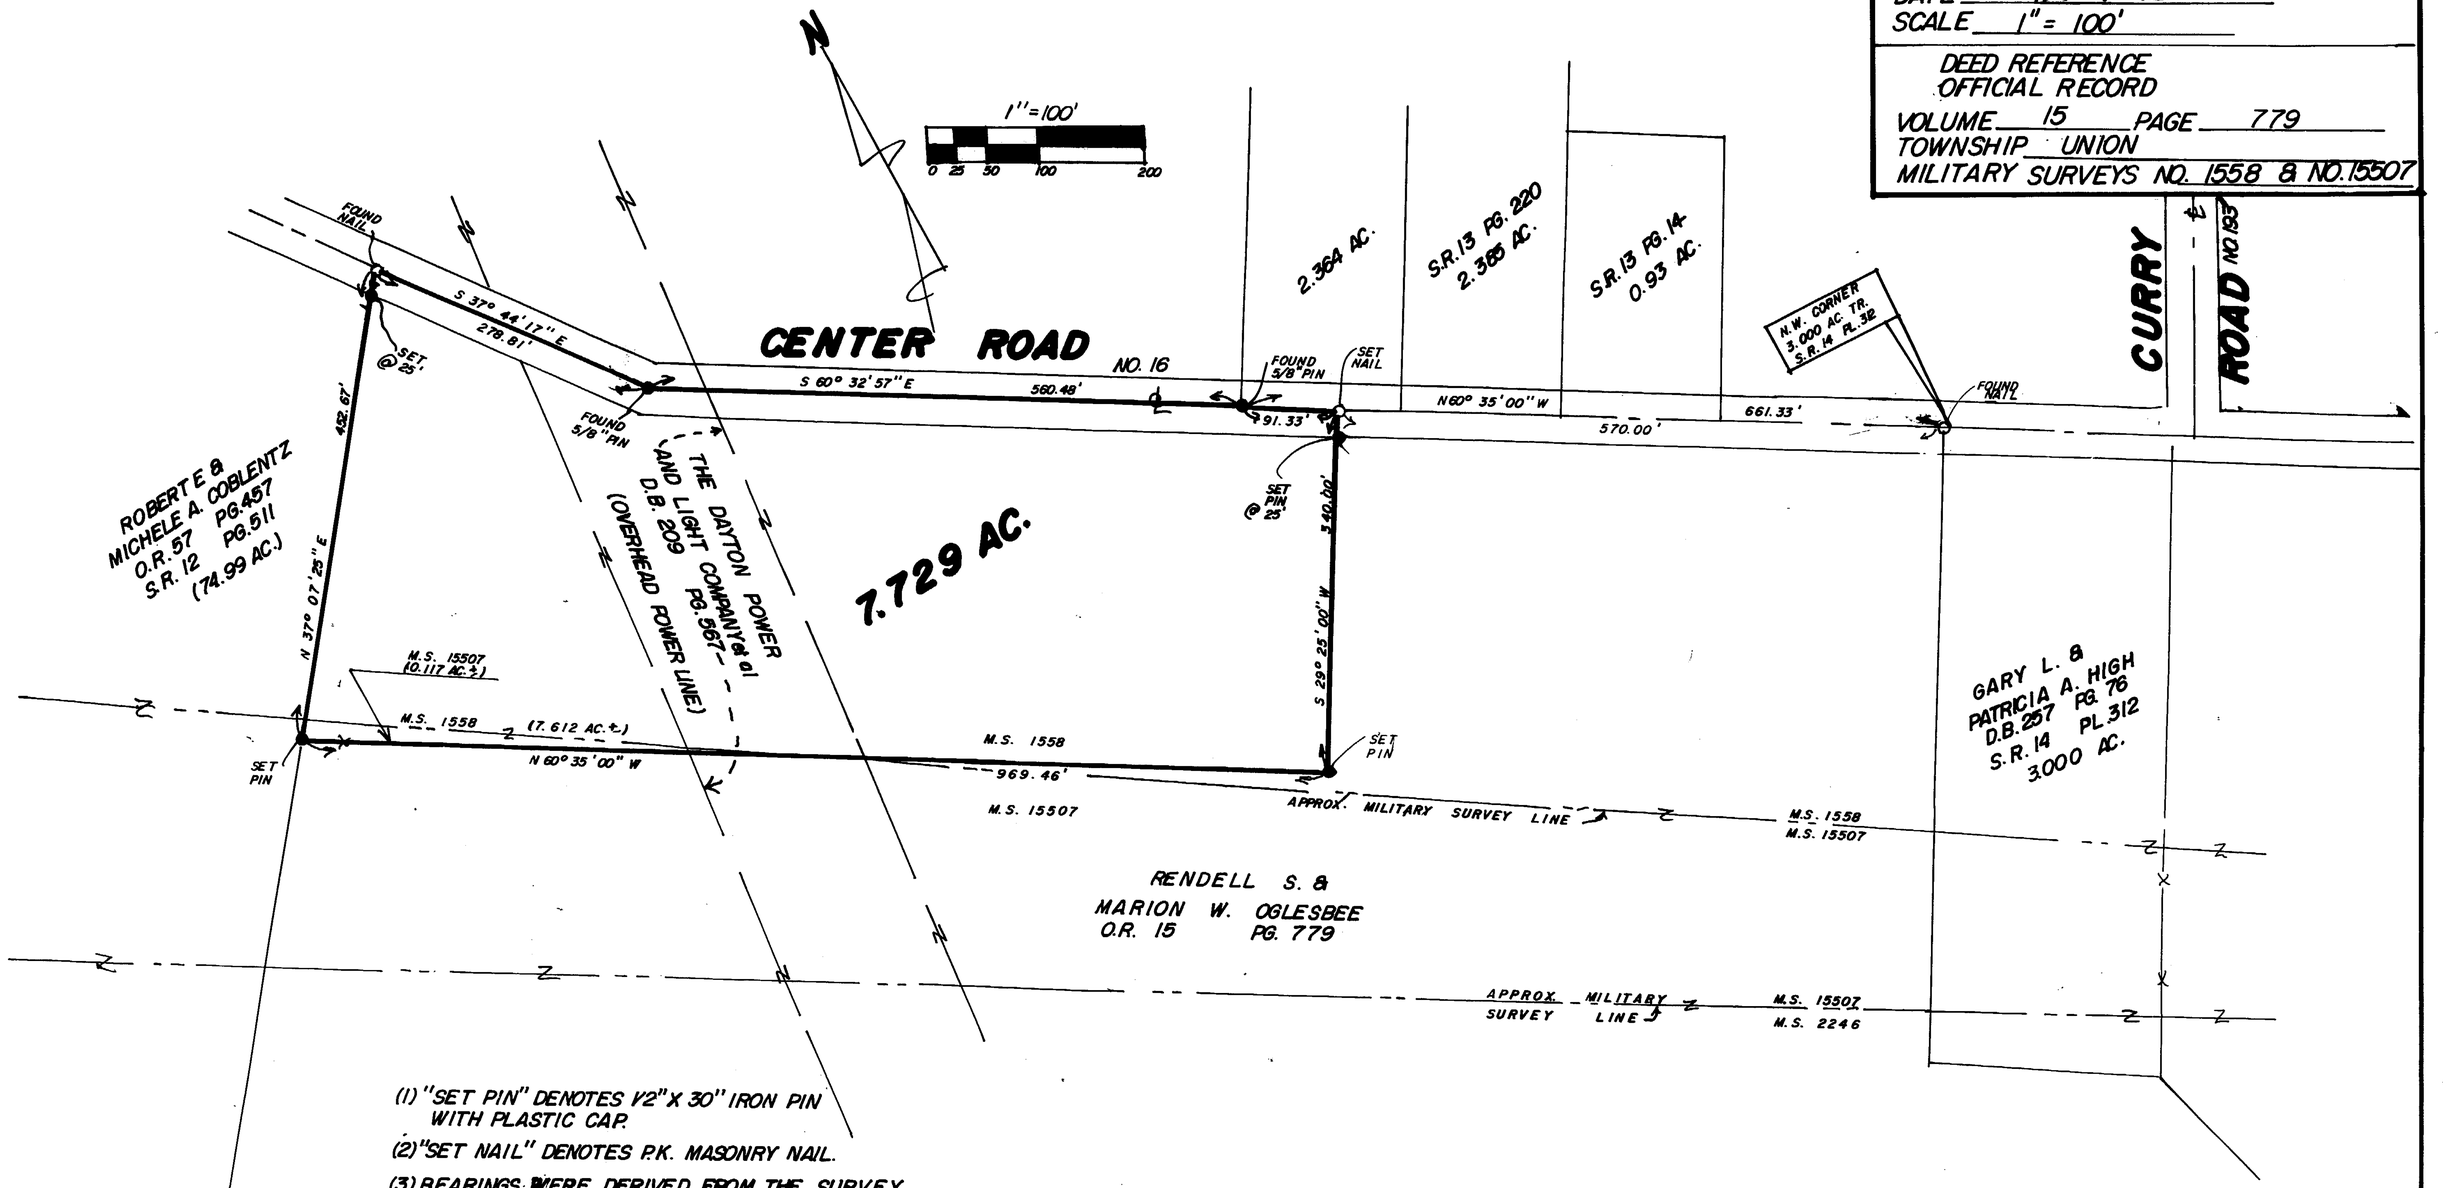

(1) "SET PIN" DENOTES 1/2" X 30" IRON PIN WITH PLASTIC CAP.

(2) "SET NAIL" DENOTES P.K. MASONRY NAIL.

(3) BEARINGS WERE DERIVED FROM THE SURVEY OF THE 3.000 ACRE TRACT AS RECORDED IN VOLUME 14, PLAT NO. 312, OF THE CLINTON COUNTY ENGINEERS RECORD OF LAND DIVISION.

SURVEY PLAT OF

PART OF RENDELL S. & MARION W. OGLESBEE LANDS

SITUATED IN

MILITARY SURVEYS NO. 1558 & NO. 15507

UNION TOWNSHIP

CLINTON COUNTY, OHIO

I HEREBY CERTIFY THIS TO BE A CORRECT PLAT OF A SURVEY MADE UNDER MY DIRECTION IN AUGUST, 1992.

Steven D. Webb
REGISTERED SURVEYOR NO. 7250

STATE OF OHIO
STEVEN D. WEBB
7250
REGISTERED PROFESSIONAL SURVEYOR

APPROVED FOR MATHEMATICAL ACCURACY
Clinton County Engineer
Per Margaret Watters
SEP 09 1992

CLINCO
ENGINEERS ~ SURVEYORS
P.O. BOX 241
58 S. WALNUT STREET WILMINGTON, OHIO 45177

SCALE	DRAWN BY	CHECKED BY
1" = 100'	JDM	SDW
DATE 8-13-92	DRWG.	C-6407