VOLUME 24 PLAT NO. 74
CLINTON COUNTY ENGINEERS
RECORD OF LAND SURVEYS
DATE: 7-8-93
SCALE: 1" = 40'
CORPORATION - NEW VIENNA
LOT NO. 23 (PART)

DEED REFERENCE
DEED BOOK 282 PAGE 63
M.S. 4397

BEARINGS ARE MAGNETIC AND BASED UPON THE N 55° 00' 00" W LINE.
SOURCE OF DOCUMENTS ARE DEED RECORDS AS SHOWN ON PLAT.

N
W E
S

0 40 80
SCALE: 1" = 40'

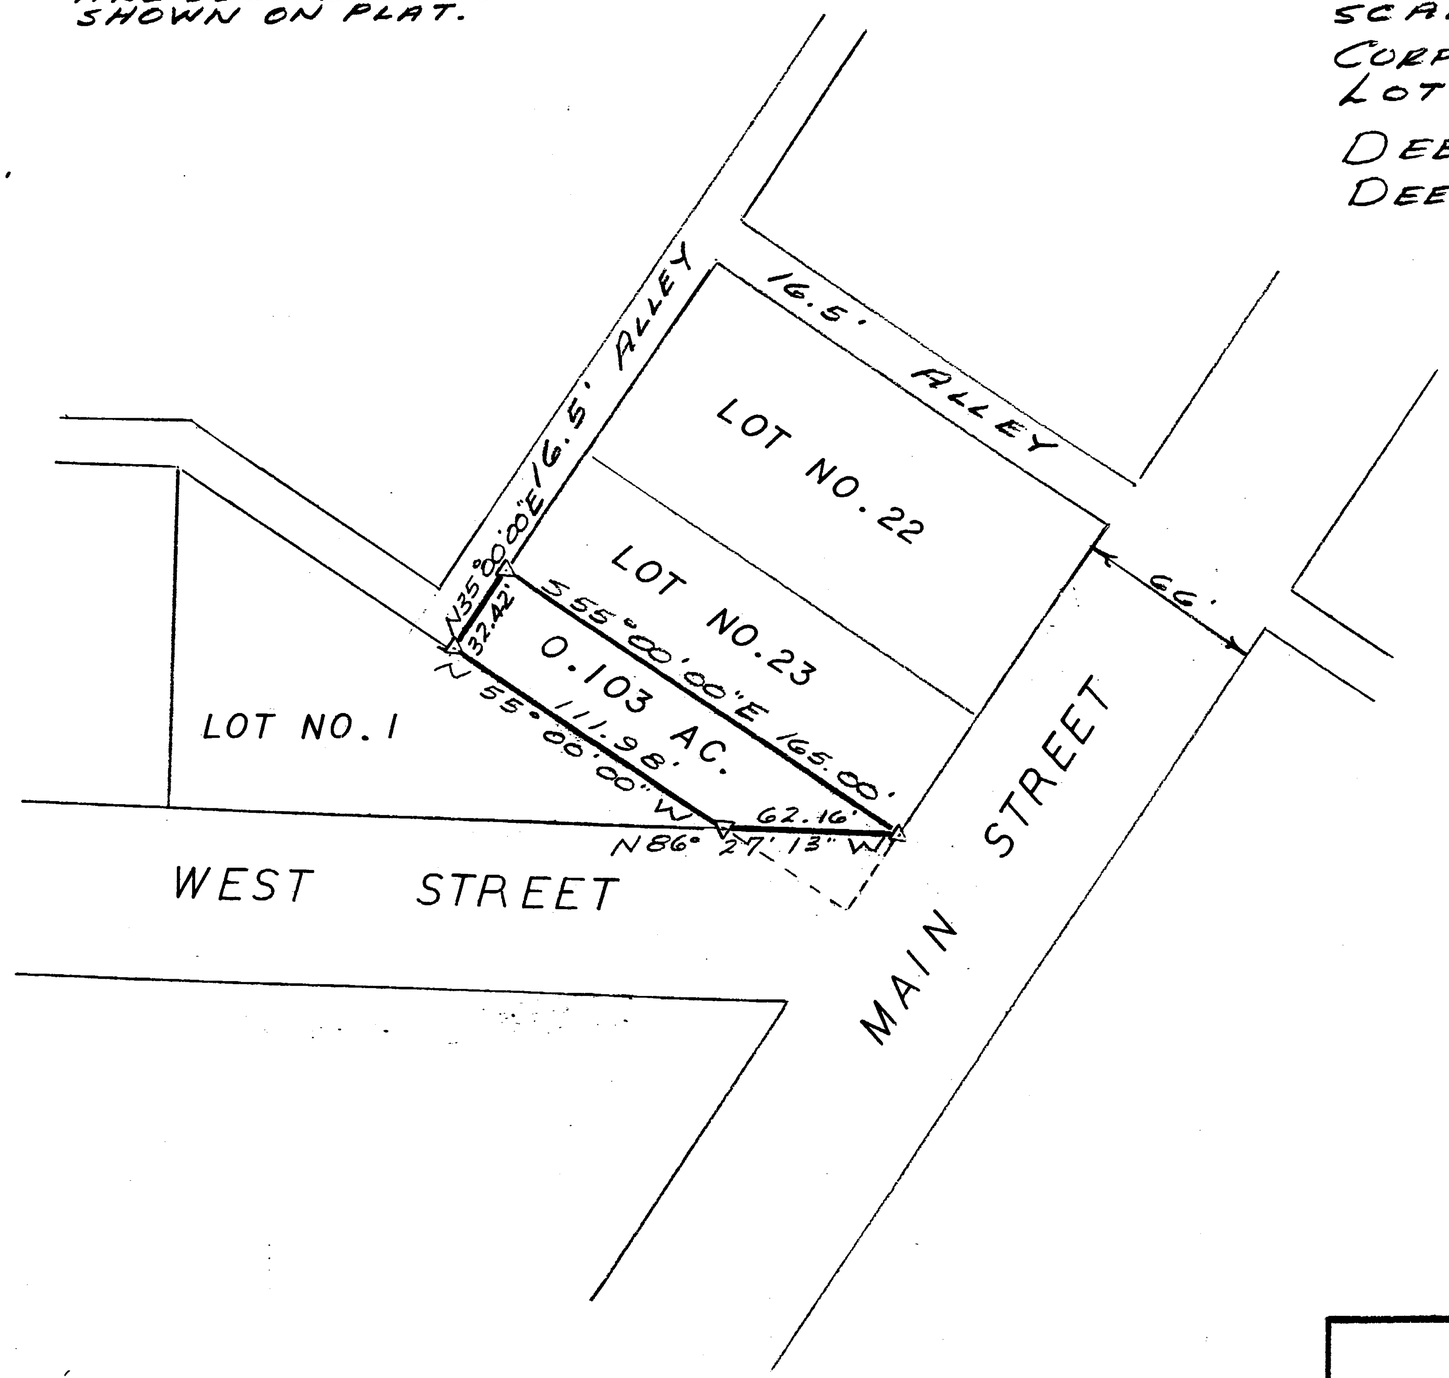

STATE OF OHIO
ROBERT E. SATTERFIELD
4238
REGISTERED
SURVEYOR

SURVEY BY
SATTERFIELD & ASSOCIATES
Robert E. Satterfield
ROBERT E. SATTERFIELD
WEST UNION, OHIO
P.S. NO. 4238
PHONE: 513-544-2833

LEGEND
▽ 5/8" IRON PIN SET

APPROVED FOR
MATHEMATICAL ACCURACY
Clinton County Engineer
Per Margaret Winters
JUL 8 1993

SURVEY
FOR
KATHY J. FANNIN

PART OF LOT NO. 23
VILLAGE OF NEW VIENNA
CLINTON COUNTY, OHIO
SCALE 1" = 40' JUNE, 1993