VOLUME 24 PLAT NO. 90
CLINTON COUNTY ENGINEER'S
RECORD OF LAND DIVISION
DATE: 7-27-93
SCALE: 1" = 100'
TOWNSHIP JEFFERSON (CLINTON)
PERRY (BROWN)
MILITARY SURVEY NO. 2790

N
W E
S

0 100 200
SCALE: 1" = 100'

BEARINGS ARE MAGNETIC AND BASED UPON THE N 5° 30' 30" E LINE.

SOURCE OF DOCUMENTS ARE DEED RECORDS AS SHOWN ON PLAT.

APPROVAL
CLINTON COUNTY BOARD OF HEALTH

NOT SUBJECT TO HEALTH DEPARTMENT APPROVAL

DATE DIRECTOR

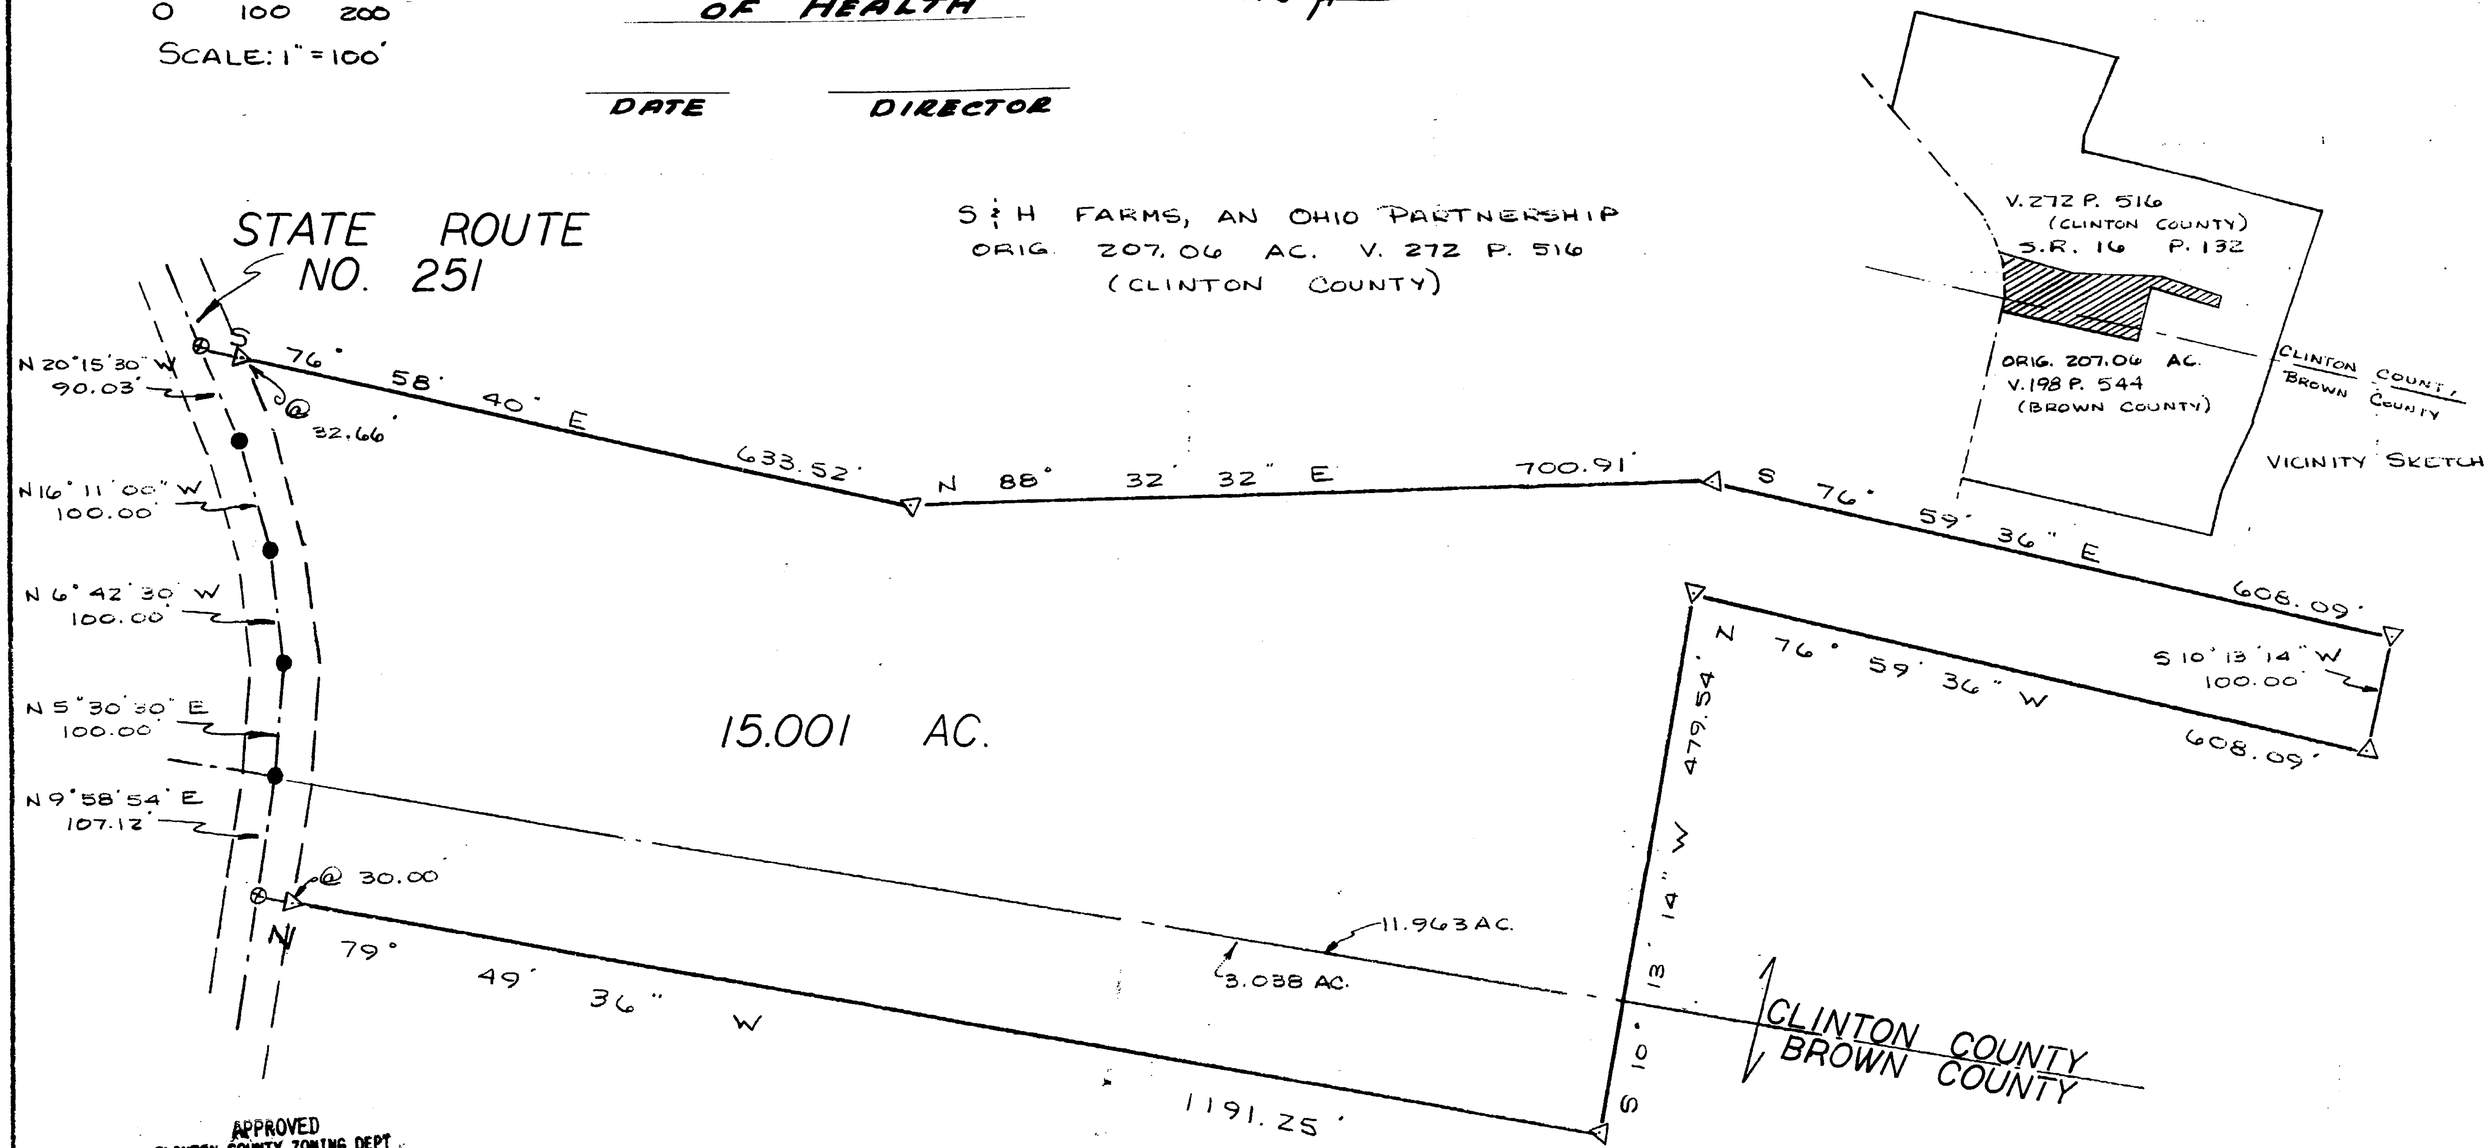

APPROVED
CLINTON COUNTY ZONING DEPT
PER Michael Richardson
DATE 7-27-93 ZONED A-2

S & H FARMS, AN OHIO PARTNERSHIP
ORIG. 207.06 AC. V. 198 P. 544
(BROWN COUNTY)

SURVEY BY
SATTERFIELD & ASSOCIATES
Robert E. Satterfield
ROBERT E. SATTERFIELD
WEST UNION, OHIO
P. S. No. 4238
PHONE: 513-544-2833

STATE OF OHIO
ROBERT E. SATTERFIELD
4238
REGISTERED SURVEYOR

LEGEND
⊗ SPIKE SET
● SPIKE FOUND
▽ 5/8" IRON PIN SET
(ALL IN GOOD CONDITION)

APPROVED FOR MATHEMATICAL ACCURACY
Clinton County Engineer
Per Georgianna Lunsford
JUL 27 1993

SURVEY FOR
S & H FARMS, AN OHIO PARTNERSHIP

SAMUEL HAWES SURVEY NO. 2790
JEFFERSON TOWNSHIP, CLINTON CO., OHIO
PERRY TOWNSHIP, BROWN CO., OHIO
SCALE 1" = 100' MAY, 1993