CLINTON COUNY ENGINEERS
RECORD OF LAND DIVISION

VOLUME 25 PLAT NO. 11
DATE 4-22-1994
SCALE 1"=200'

DEED REFERENCE
VOLUME O.R. 141 PAGE 296
TOWNSHIP UNION
MILITARY SURVEY NO. 5238 4693

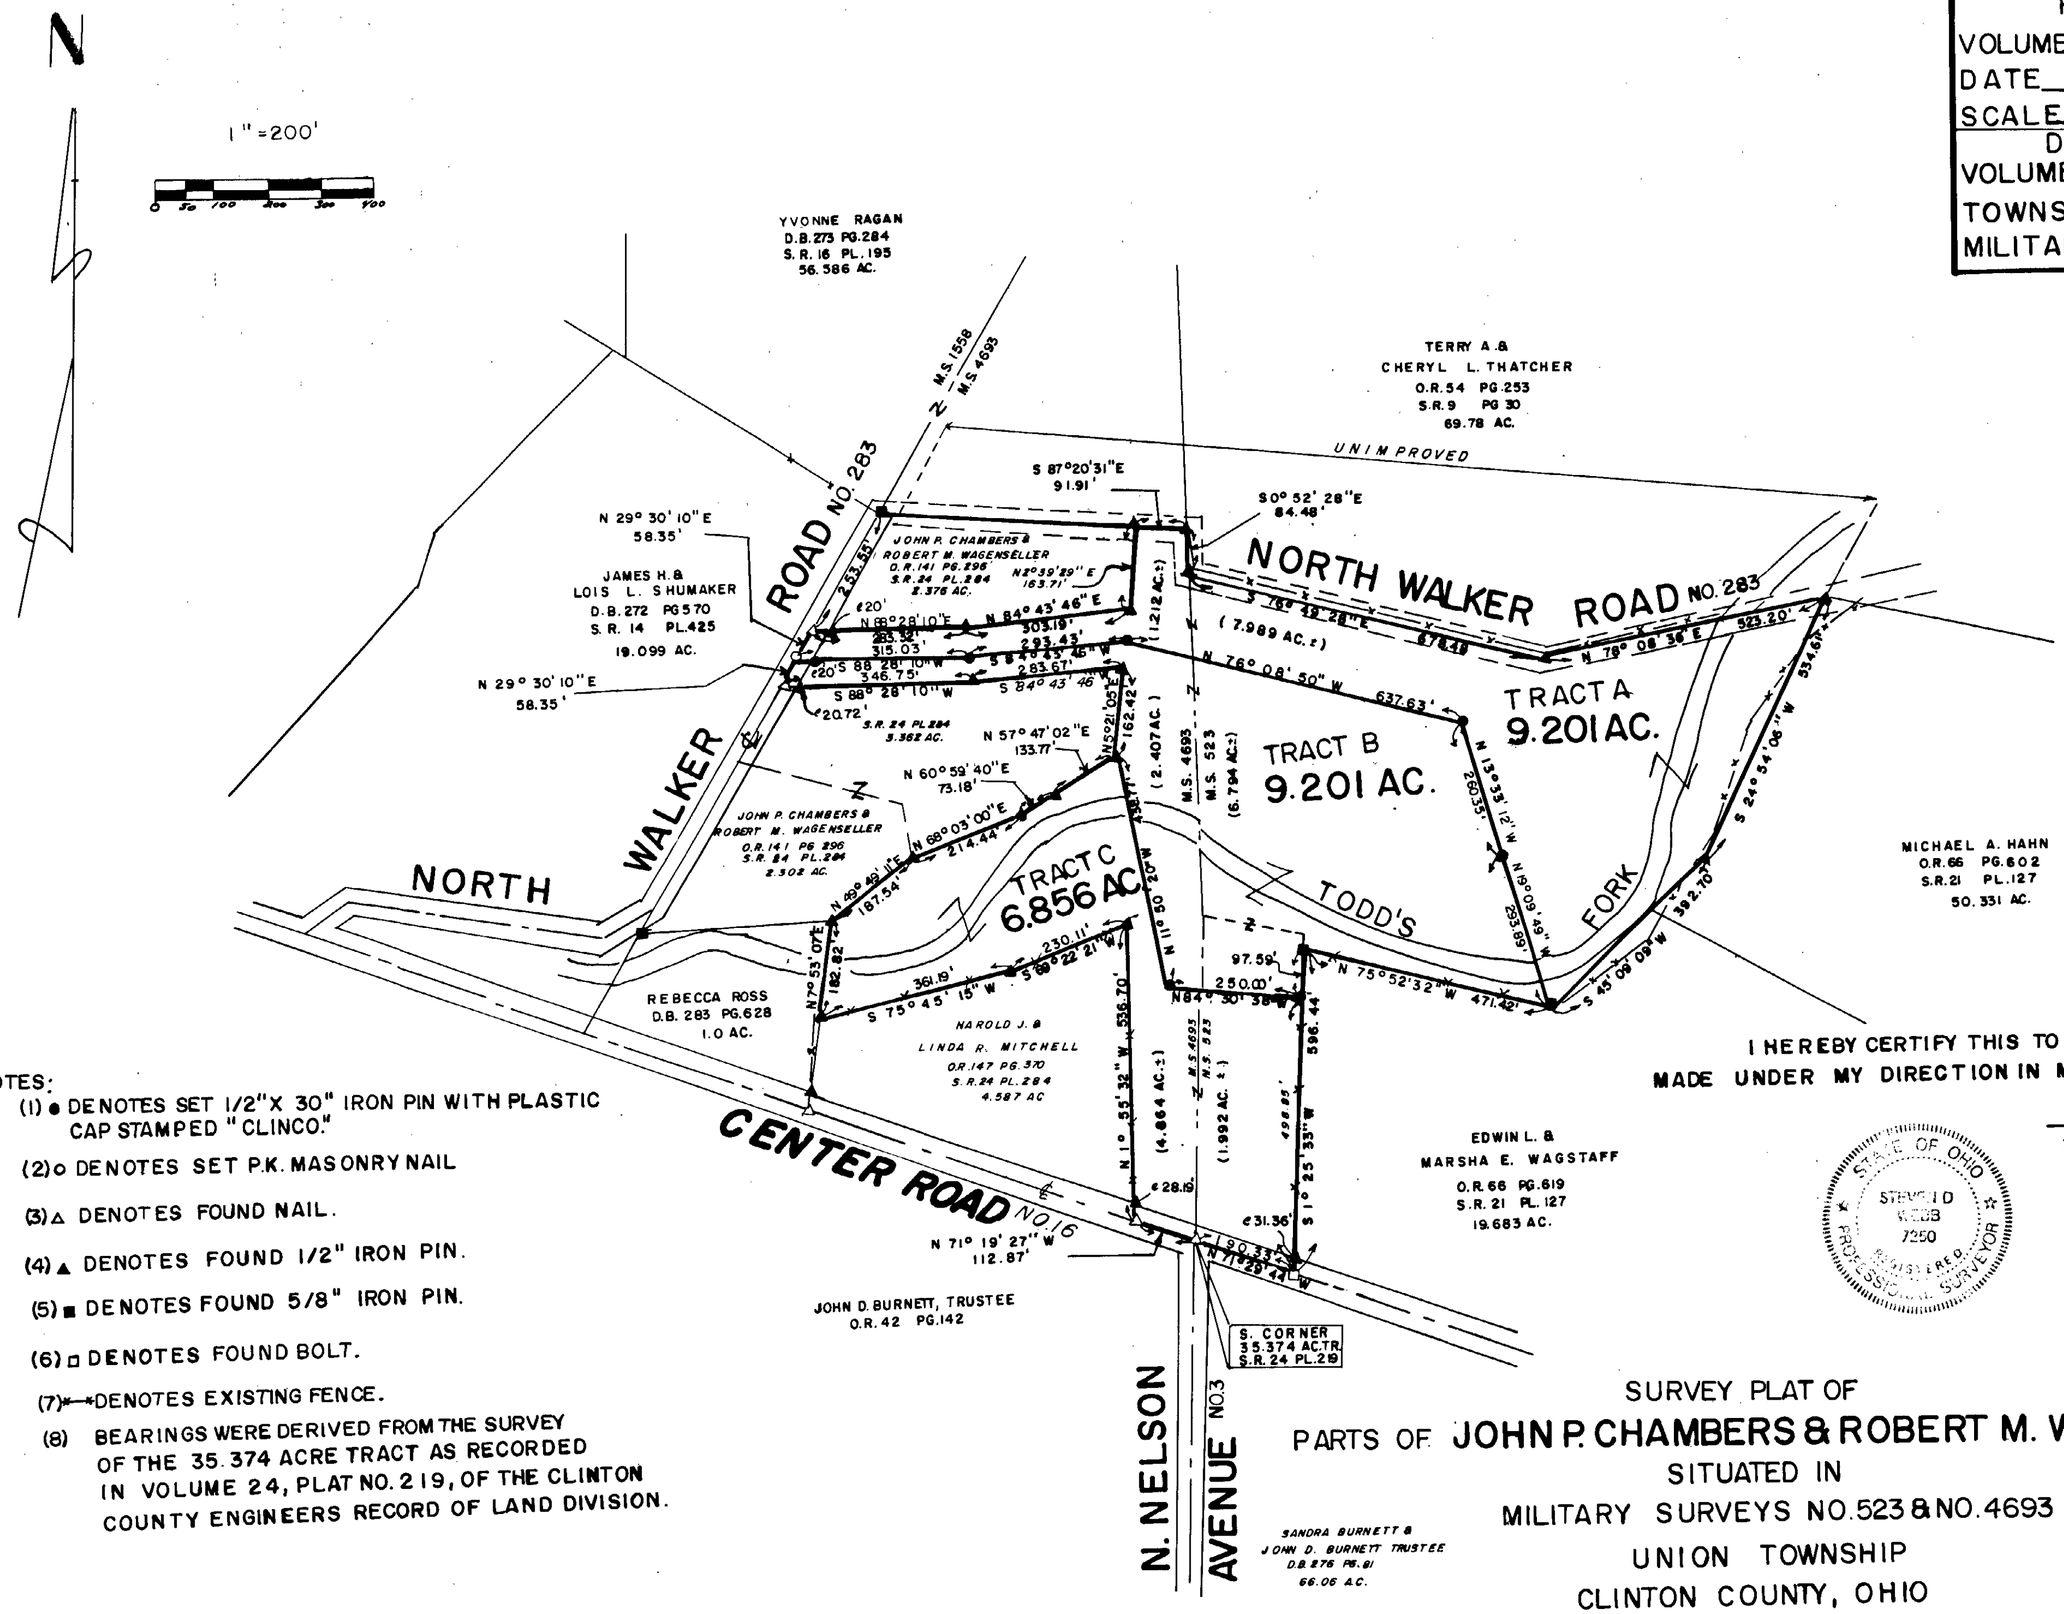

NOTES:

(1) ● DENOTES SET 1/2" X 30" IRON PIN WITH PLASTIC CAP STAMPED "CLINCO."

(2) ○ DENOTES SET P.K. MASONRY NAIL

(3) △ DENOTES FOUND NAIL.

(4) ▲ DENOTES FOUND 1/2" IRON PIN.

(5) ■ DENOTES FOUND 5/8" IRON PIN.

(6) □ DENOTES FOUND BOLT.

(7) *—* DENOTES EXISTING FENCE.

(8) BEARINGS WERE DERIVED FROM THE SURVEY OF THE 35.374 ACRE TRACT AS RECORDED IN VOLUME 24, PLAT NO. 219, OF THE CLINTON COUNTY ENGINEERS RECORD OF LAND DIVISION.

I HEREBY CERTIFY THIS TO BE A CORRECT PLAT OF A SURVEY MADE UNDER MY DIRECTION IN MARCH, 1994.

Steven D. Webb
REGISTERED SURVEYOR NO. 7250

STATE OF OHIO
STEVEN D. WEBB
7250
REGISTERED PROFESSIONAL SURVEYOR

APPROVED
CLINTON COUNTY ZONING
PER Howard E. Shumaker
DATE 4-19-94 ZONED A-1

SURVEY PLAT OF
PARTS OF JOHN P. CHAMBERS & ROBERT M. WAGENSELLER LANDS
SITUATED IN
MILITARY SURVEYS NO. 523 & NO. 4693
UNION TOWNSHIP
CLINTON COUNTY, OHIO

APPROVED Leigh White R.S.
DATE 4-14-94 TITLE Director E.H.
CLINTON COUNTY HEALTH DEPARTMENT

APPROVED FOR MATHEMATICAL ACCURACY
Clinton County Engineer
Per M. Nidderhouse
APR 19 1994

CLINCO SURVEYORS
P.O. BOX 241
58 S. WALNUT STREET
WILMINGTON, OHIO 45177

SCALE 1"=200'	DRAWN BY MJS	CHECKED SDW
DATE 3-1-94	DRWG. C-6996	