CLINTON COUNTY ENGINEERS
RECORD OF LAND DIVISION
VOLUME 25 PLAT NO. 179
DATE 10-25-1994
SCALE 1" = 20'

DEED REFERENCE
VOLUME 279 PAGE 344
TOWNSHIP UNION ~ CITY OF WILMINGTON
MILITARY SURVEY NO. 1057

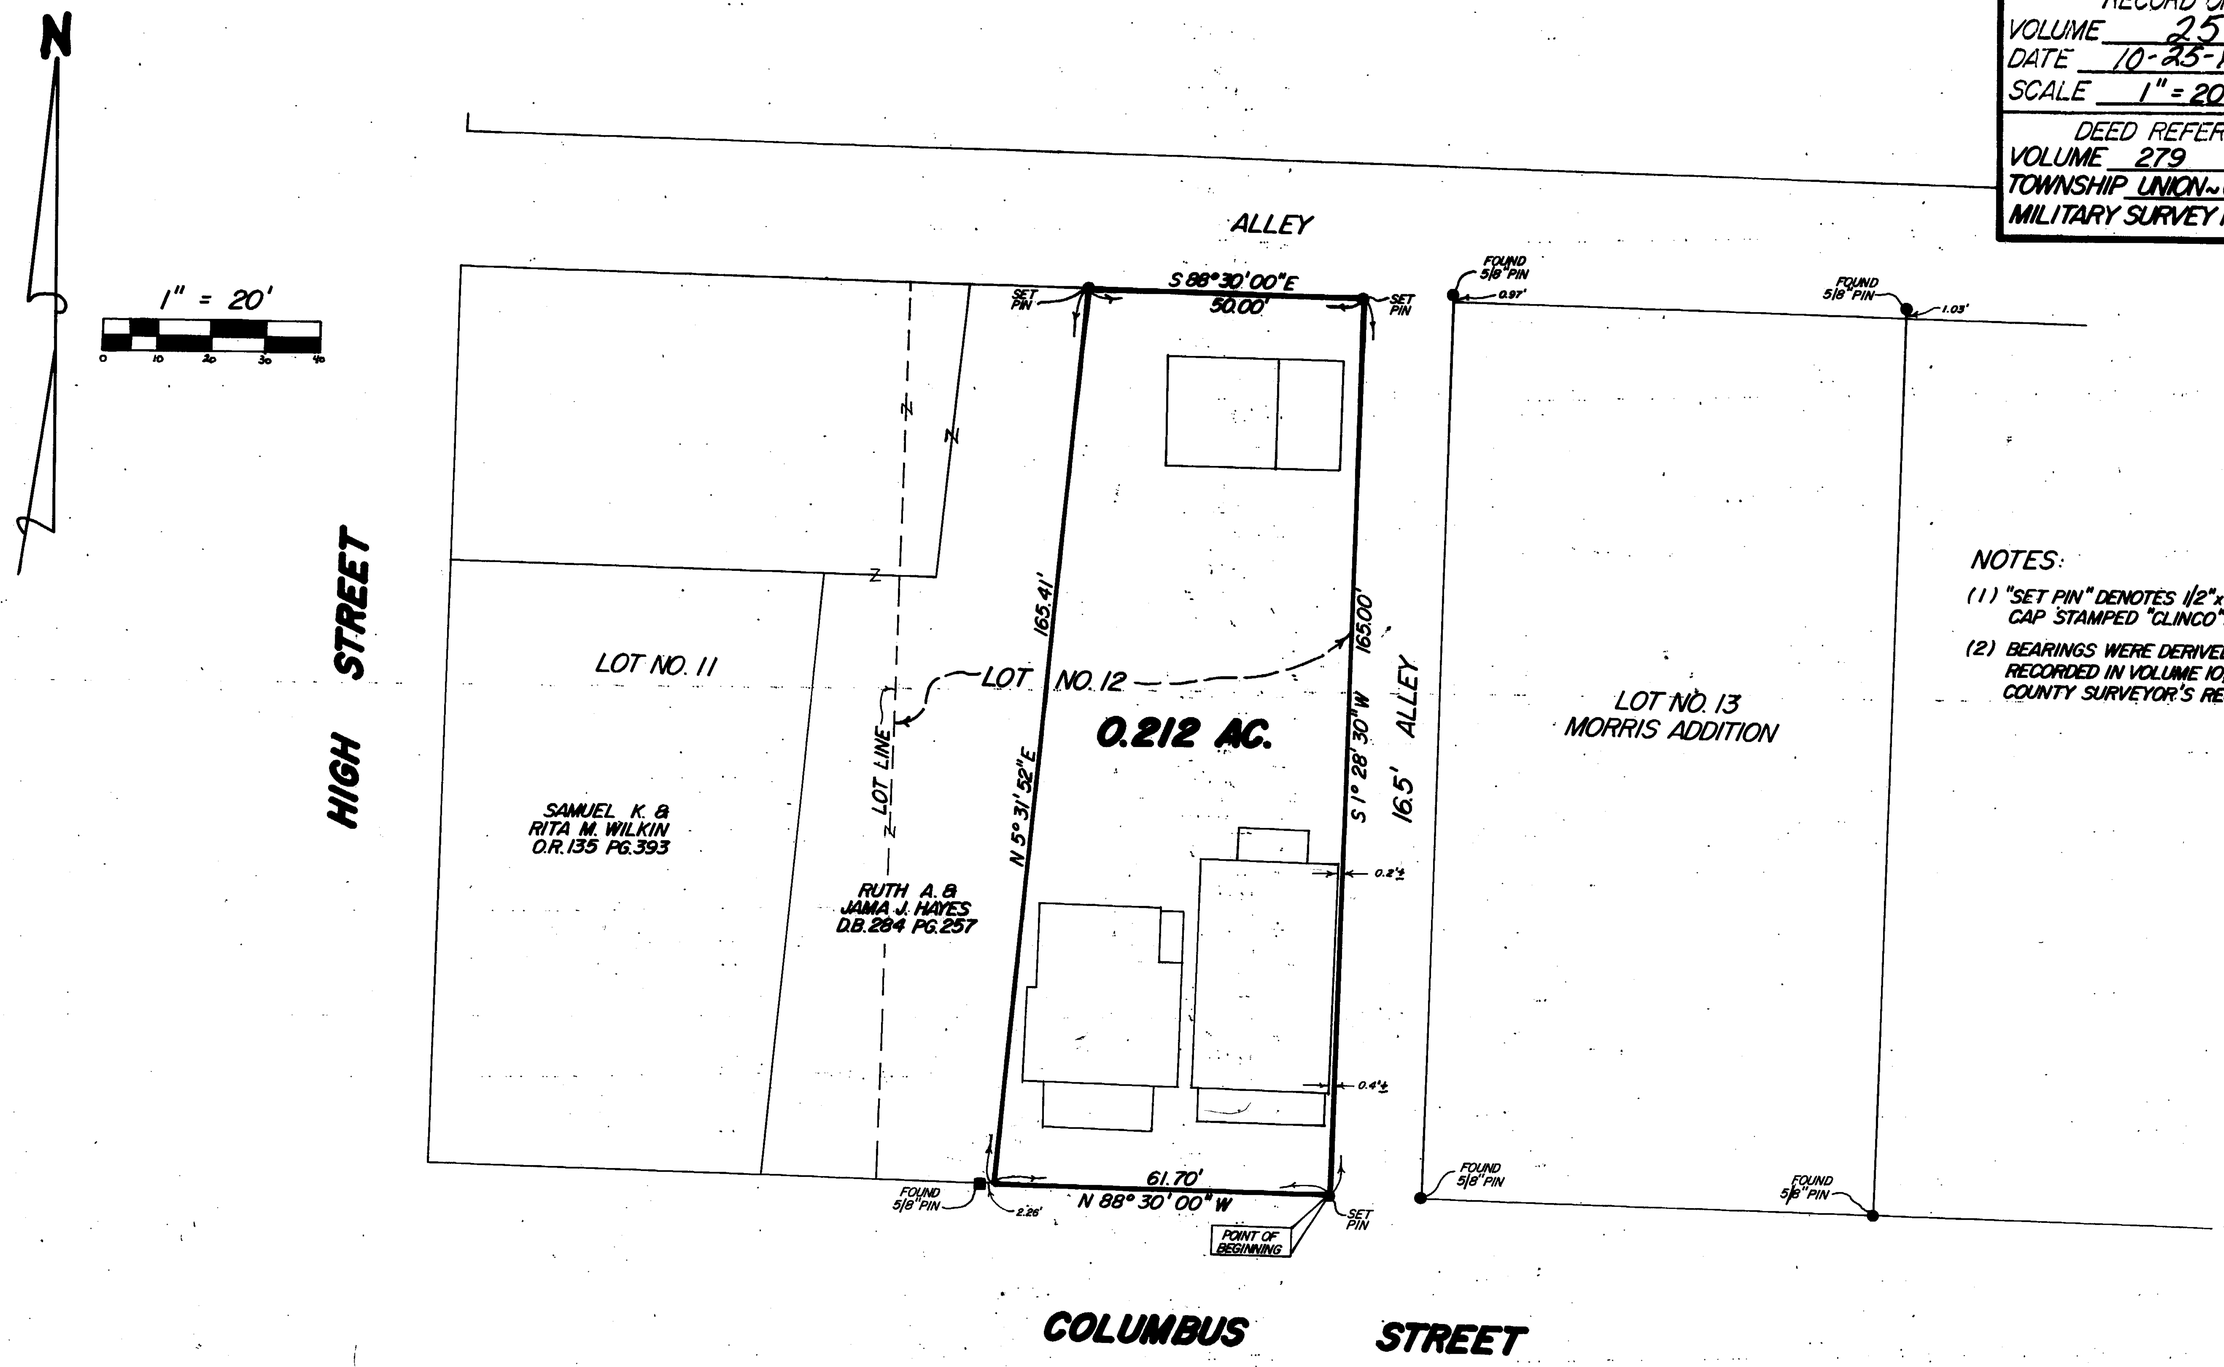

NOTES:

(1) "SET PIN" DENOTES 1/2" x 30" IRON PIN WITH PLASTIC CAP STAMPED "CLINCO".

(2) BEARINGS WERE DERIVED FROM THE SURVEY RECORDED IN VOLUME 10, PAGE 98, OF THE CLINTON COUNTY SURVEYOR'S RECORD.

SURVEY PLAT OF
PART OF **LOT NO. 12 ~ MORRIS ADDITION**
CITY OF WILMINGTON
UNION TOWNSHIP
CLINTON COUNTY, OHIO
FOR
MICHAEL & LUCINDA RUDD

I HEREBY CERTIFY THIS TO BE A CORRECT PLAT OF A SURVEY MADE UNDER MY DIRECTION IN OCTOBER, 1994.

Richard D. Roll
REGISTERED SURVEYOR NO. 4957

STATE OF OHIO
RICHARD D. ROLL
4957
REGISTERED
SURVEYOR

CLINCO SURVEYORS
P.O. BOX 241
58 S. WALNUT STREET
WILMINGTON, OHIO 45177

SCALE	DRAWN BY	CHECKED BY
1" = 20'	MSH	RDR
DATE 10-10-94	DRWG. C-7273	