CLINTON COUNTY ENGINEERS
RECORD OF LAND DIVISION
VOLUME 25 PLAT NO. 289
DATE 3-17-1995
SCALE 1"=200'

DEED REFERENCE
VOLUME O.R. 75 PAGE 539
TOWNSHIP ADAMS
MILITARY SURVEY NO. 1554

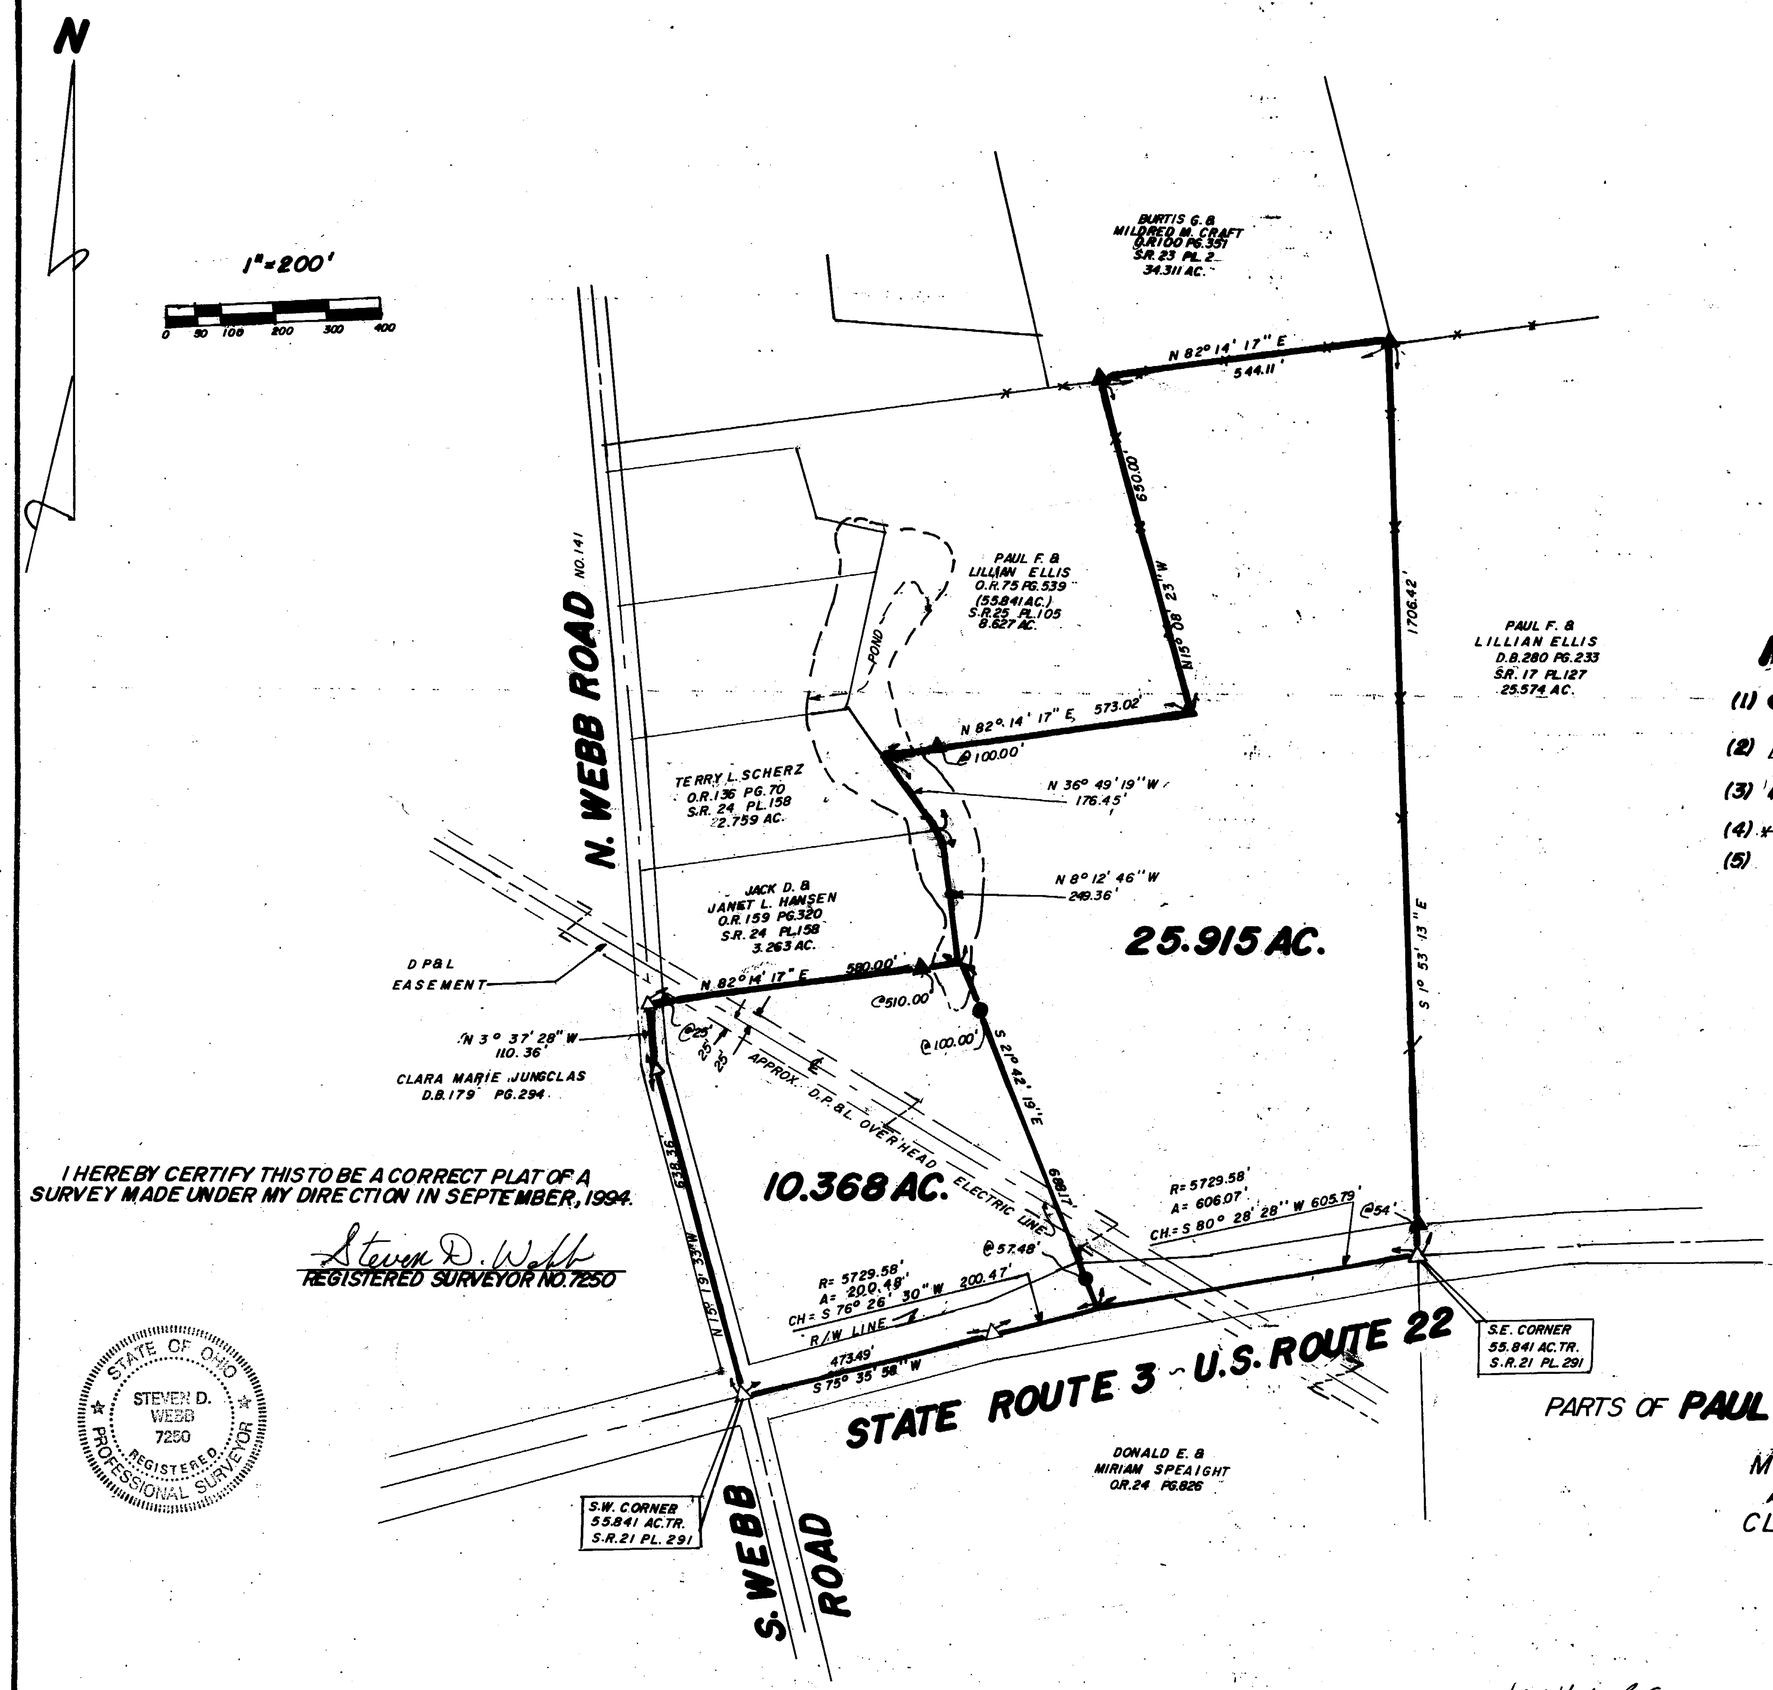

NOTES:

(1) ● DENOTES "SET" 1/2" X 30" IRON PIN WITH PLASTIC CAP STAMPED "CLINCO".

(2) △ DENOTES "FOUND" NAIL.

(3) ▲ DENOTES "FOUND" 1/2" IRON PIN.

(4) x-x DENOTES EXISTING FENCE.

(5) BEARINGS WERE DERIVED FROM THE SURVEY OF THE 55.841 ACRE TRACT AS RECORDED IN VOLUME 21, PLAT NO. 291 OF THE CLINTON COUNTY ENGINEERS RECORD OF LAND DIVISION.

I HEREBY CERTIFY THIS TO BE A CORRECT PLAT OF A SURVEY MADE UNDER MY DIRECTION IN SEPTEMBER, 1994.

Steven D. Webb
REGISTERED SURVEYOR NO. 7250

STATE OF OHIO
STEVEN D. WEBB 7250
REGISTERED PROFESSIONAL SURVEYOR

APPROVED
CLINTON COUNTY ZONING DEPT.
PER Howard F. Shumaker
DATE 10-13-94 ZONED A-1

SURVEY PLAT OF
PARTS OF **PAUL F. & LILLIAN ELLIS** LANDS
SITUATED IN
MILITARY SURVEY NO. 1554
ADAMS TOWNSHIP
CLINTON COUNTY, OHIO

APPROVED FOR MATHEMATICAL ACCURACY
Clinton County Engineer
Per M. Hildebrand
OCT 17 1994

APPROVED BY Liz White R.S.
DATE 10/3/94 TITLE Director EH
CLINTON COUNTY HEALTH DEPARTMENT

CLINCO SURVEYORS
P.O. BOX 241
58 S. WALNUT STREET
WILMINGTON, OHIO 45177

SCALE 1"=200'	DRAWN BY MJS	CHECKED BY SDW
DATE 9-29-94	DRWG. C-7263	