CLINTON COUNTY ENGINEERS
RECORD OF LAND DIVISION
VOLUME 25 PLAT NO. 30
DATE 5-6-94
SCALE 1" = 30'

DEED REFERENCE
OFFICIAL RECORD
VOLUME 55 PAGE 356
TOWNSHIP UNION~CITY OF WILMINGTON
MILITARY SURVEY NO. 1057

I HEREBY CERTIFY THIS TO BE A CORRECT PLAT OF A SURVEY MADE UNDER MY DIRECTION IN APRIL, 1994.

STATE OF OHIO
STEVEN D. WEBB
7250
REGISTERED
PROFESSIONAL SURVEYOR

Steven D. Webb
REGISTERED SURVEYOR NO. 7250

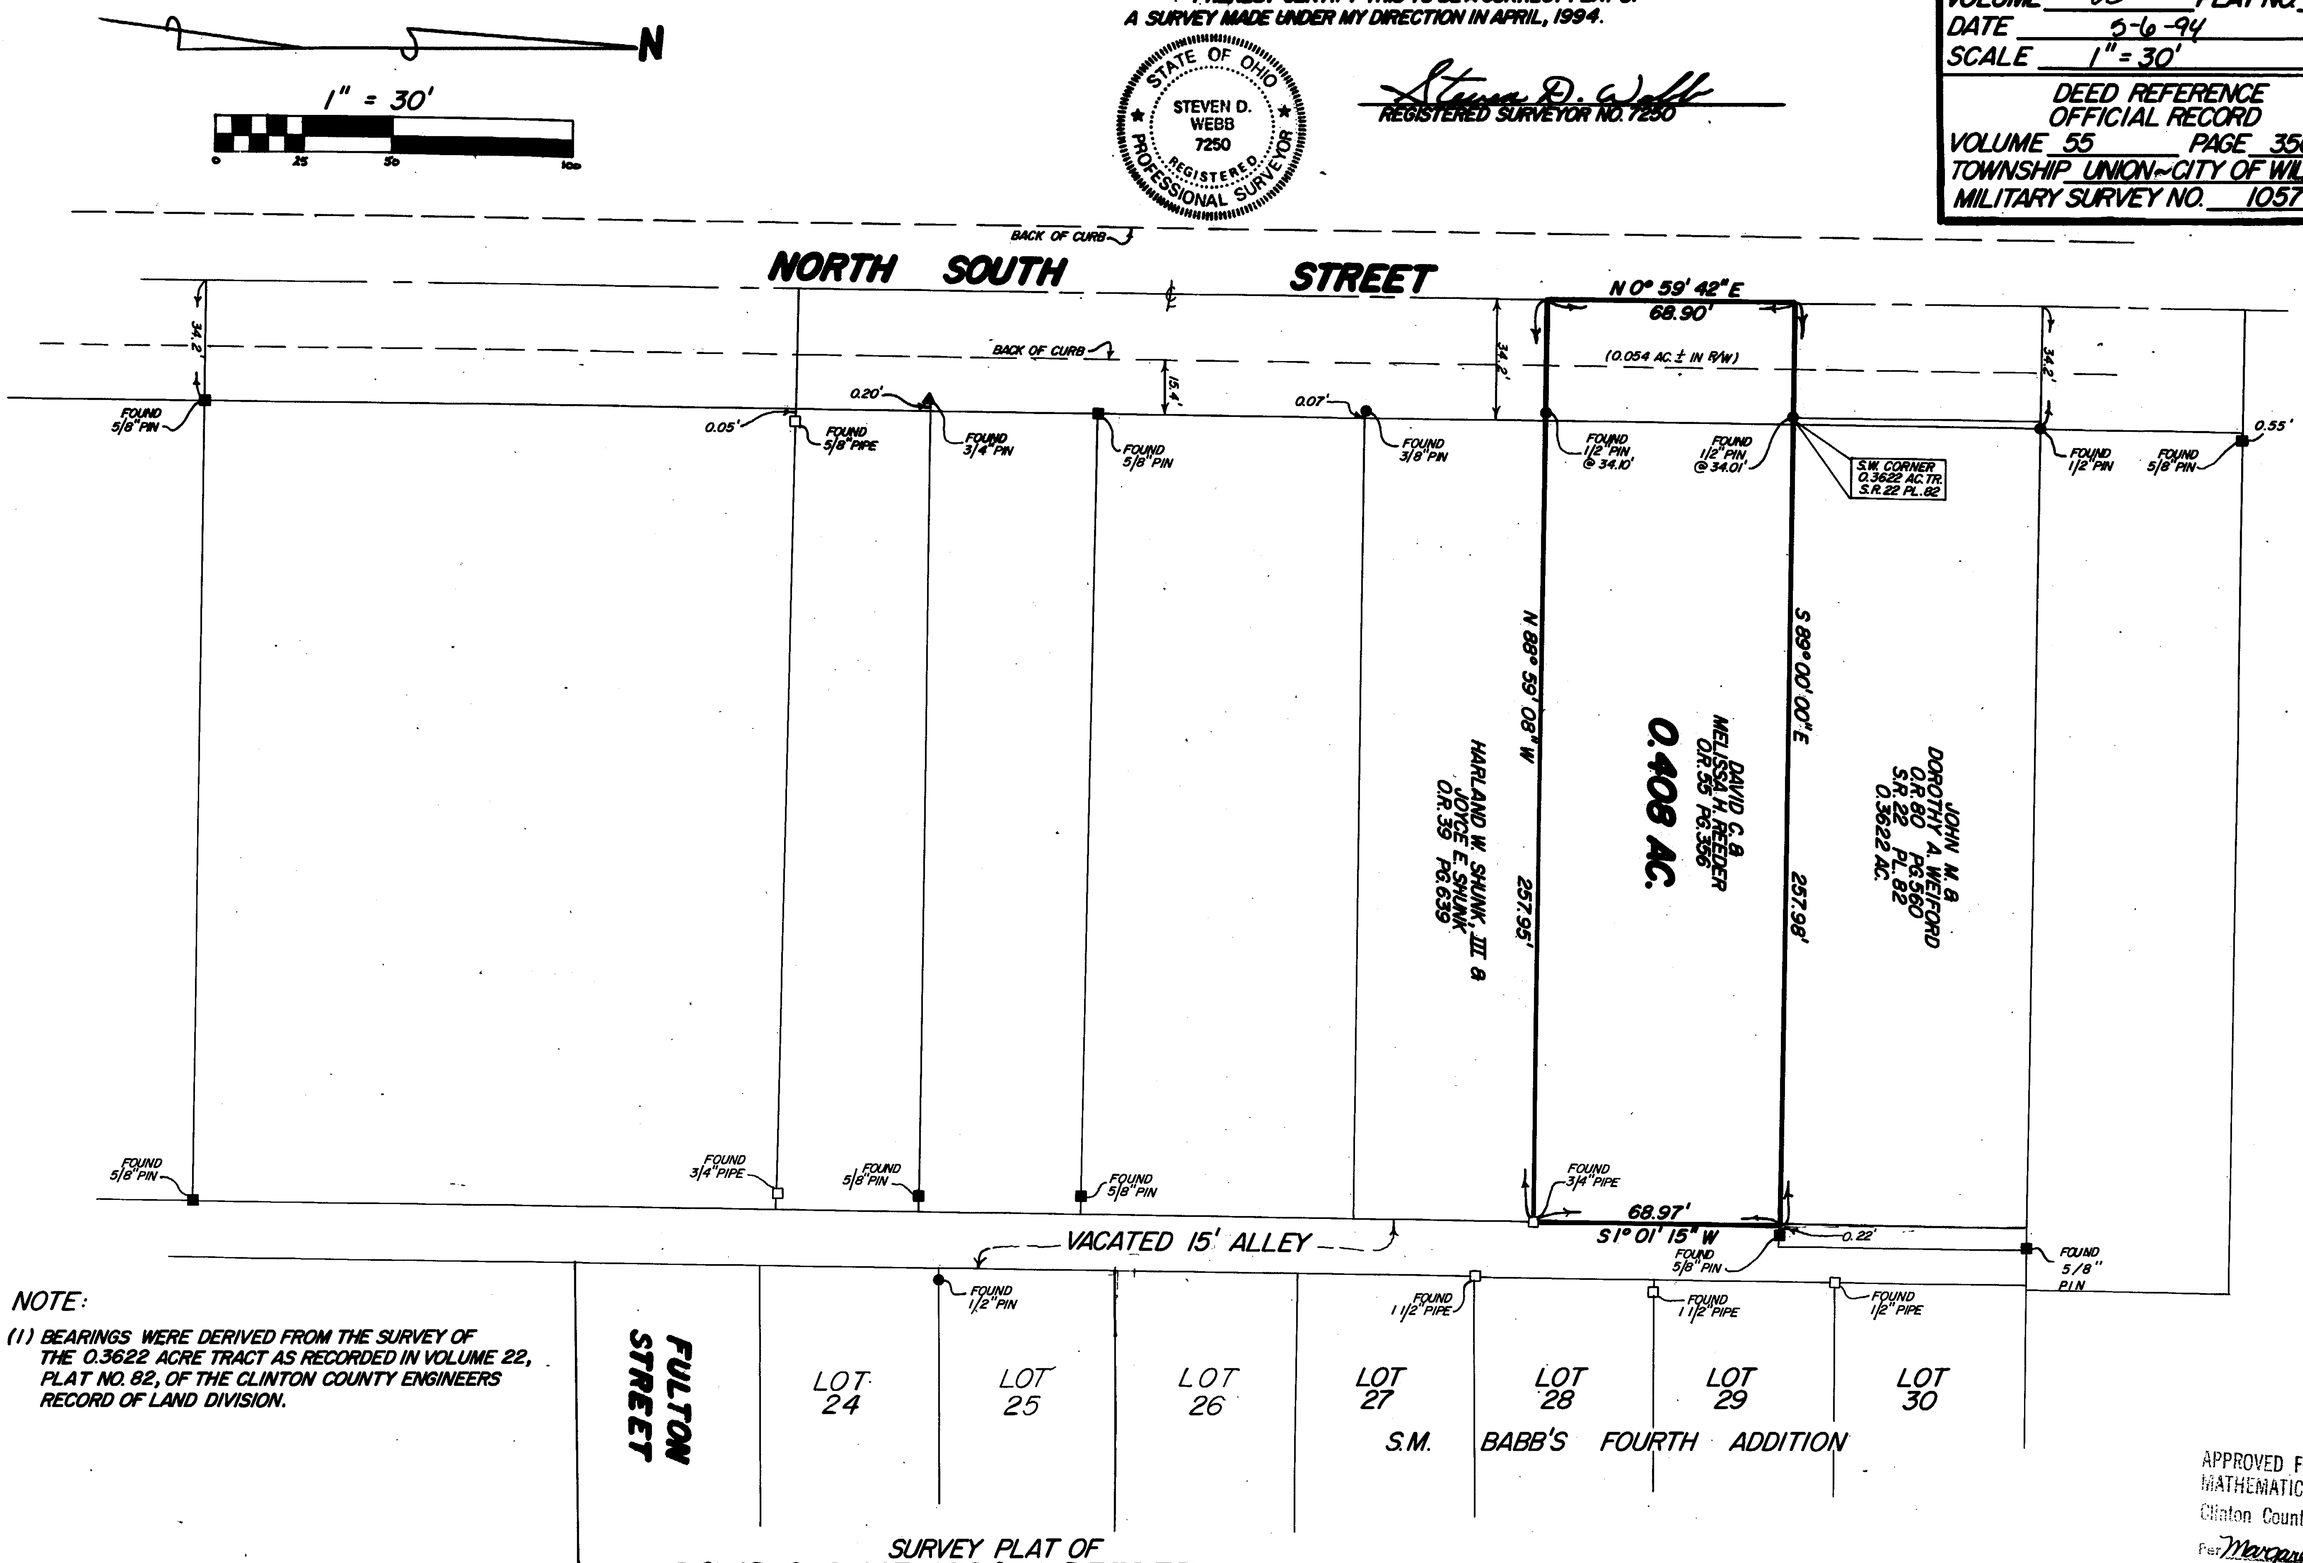


NOTE:

(1) BEARINGS WERE DERIVED FROM THE SURVEY OF THE 0.3622 ACRE TRACT AS RECORDED IN VOLUME 22, PLAT NO. 82, OF THE CLINTON COUNTY ENGINEERS RECORD OF LAND DIVISION.

APPROVED FOR
MATHEMATICAL ACCURACY
Clinton County Engineer
Per Margaret Watters
MAY 06 1994

SURVEY PLAT OF
**DAVID C. & MELISSA H. REEDER** LANDS
SITUATED IN
MILITARY SURVEY NO. 1057
CITY OF WILMINGTON
UNION TOWNSHIP
CLINTON COUNTY, OHIO

**CLINCO SURVEYORS**
P.O. BOX 241
58 S. WALNUT STREET
WILMINGTON, OHIO 45177

| SCALE | DRAWN BY | CHECKED BY |
|---|---|---|
| 1" = 30' | MSH | SDW |
| DATE 4-28-94 | DRWG. C-7056 | |