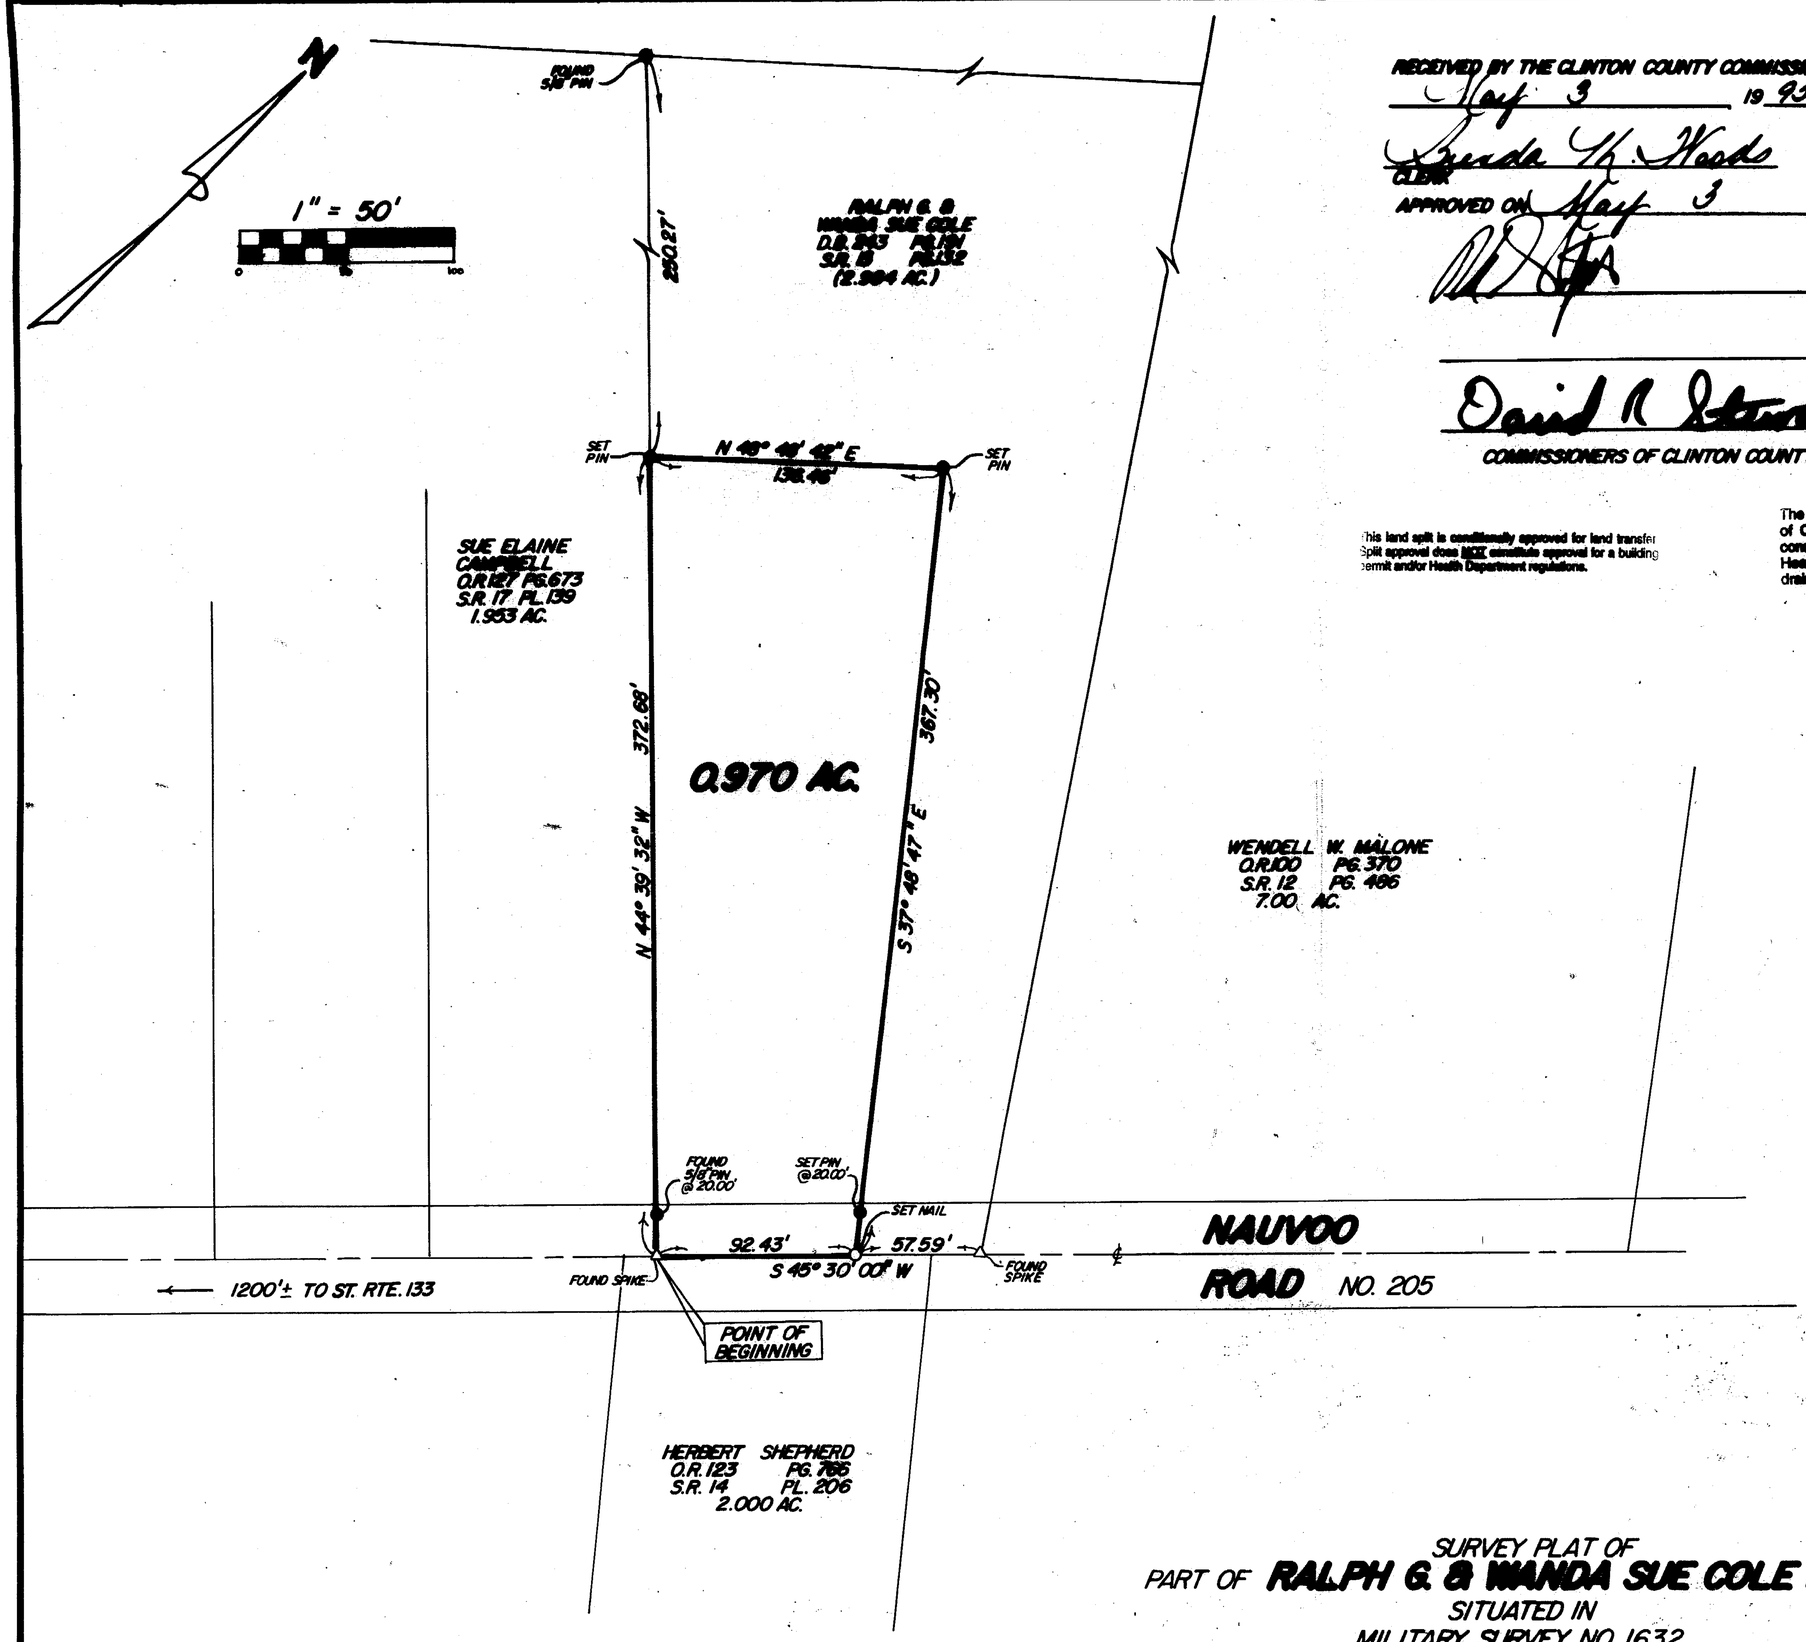

RECEIVED BY THE CLINTON COUNTY COMMISSIONERS ON May 3 19 95.

Linda K. Woods
CLERK

APPROVED ON May 3 19 95.

David R Stewart

COMMISSIONERS OF CLINTON COUNTY, OHIO

This land split is conditionally approved for land transfer. Split approval does NOT constitute approval for a building permit and/or Health Department regulations.

The approval of this plat by the Board of County Commissioners does not constitute the approval by the Board of Health, results of percolation, testing and the drainage of this subdivision.

CLINTON COUNTY ENGINEERS
RECORD OF LAND DIVISION
VOLUME 26 PLAT NO. 15
DATE 5-3-1995
SCALE 1" = 50'

DEED REFERENCE
VOLUME 243 PAGE 191
TOWNSHIP VERNON
MILITARY SURVEY NO. 1632

NOTES:

(1) "SET PIN" DENOTES 1/2" x 30" IRON PIN WITH PLASTIC CAP STAMPED "CLINCO".

(2) "SET NAIL" DENOTES P.K. MASONRY NAIL.

(3) BEARINGS WERE DERIVED FROM THE SURVEY OF THE 2.964 ACRE TRACT AS RECORDED IN VOLUME 13, PAGE 132, OF THE CLINTON COUNTY SURVEYORS RECORD.

I HEREBY CERTIFY THIS TO BE A CORRECT PLAT OF A SURVEY MADE UNDER MY DIRECTION IN APRIL, 1995.

Richard D. Roll
REGISTERED SURVEYOR NO. 4957

STATE OF OHIO
RICHARD D. ROLL
4957
REGISTERED
SURVEYOR

APPROVED FOR MATHEMATICAL ACCURACY
Clinton County Engineer
Per Margaret Walters
MAY 3 1995

SURVEY PLAT OF
PART OF **RALPH G. & WANDA SUE COLE** LANDS
SITUATED IN
MILITARY SURVEY NO. 1632
VERNON TOWNSHIP
CLINTON COUNTY, OHIO
FOR
STEVE COLE

NOT SUBJECT TO ZONING DEPT. APPROVAL
Dwayne Blunden
ZONING INSPECTOR
DATE 5-3-95

APPROVED BY Liz Wht R.S.
DATE 5-3-95 TITLE Director EH
CLINTON COUNTY HEALTH DEPARTMENT

CLINCO SURVEYORS
P.O. BOX 241
58 S. WALNUT STREET
WILMINGTON, OHIO 45177

SCALE 1" = 50'	DRAWN BY WSH	CHECKED BY RDR
DATE 4-19-95	DRWG. C-7440	