VOLUME 26 PLAT NO. 161
CLINTON COUNTY ENGINEERS
RECORD OF LAND SURVEYS
DATE: MARCH 26, 1991 11-02-1995
SCALE: 1" = 80'
DEED REFERENCE
OFFICIAL RECORD ____ PAGE ____
TOWNSHIP Jefferson
MILITARY SURVEY NO. 1172

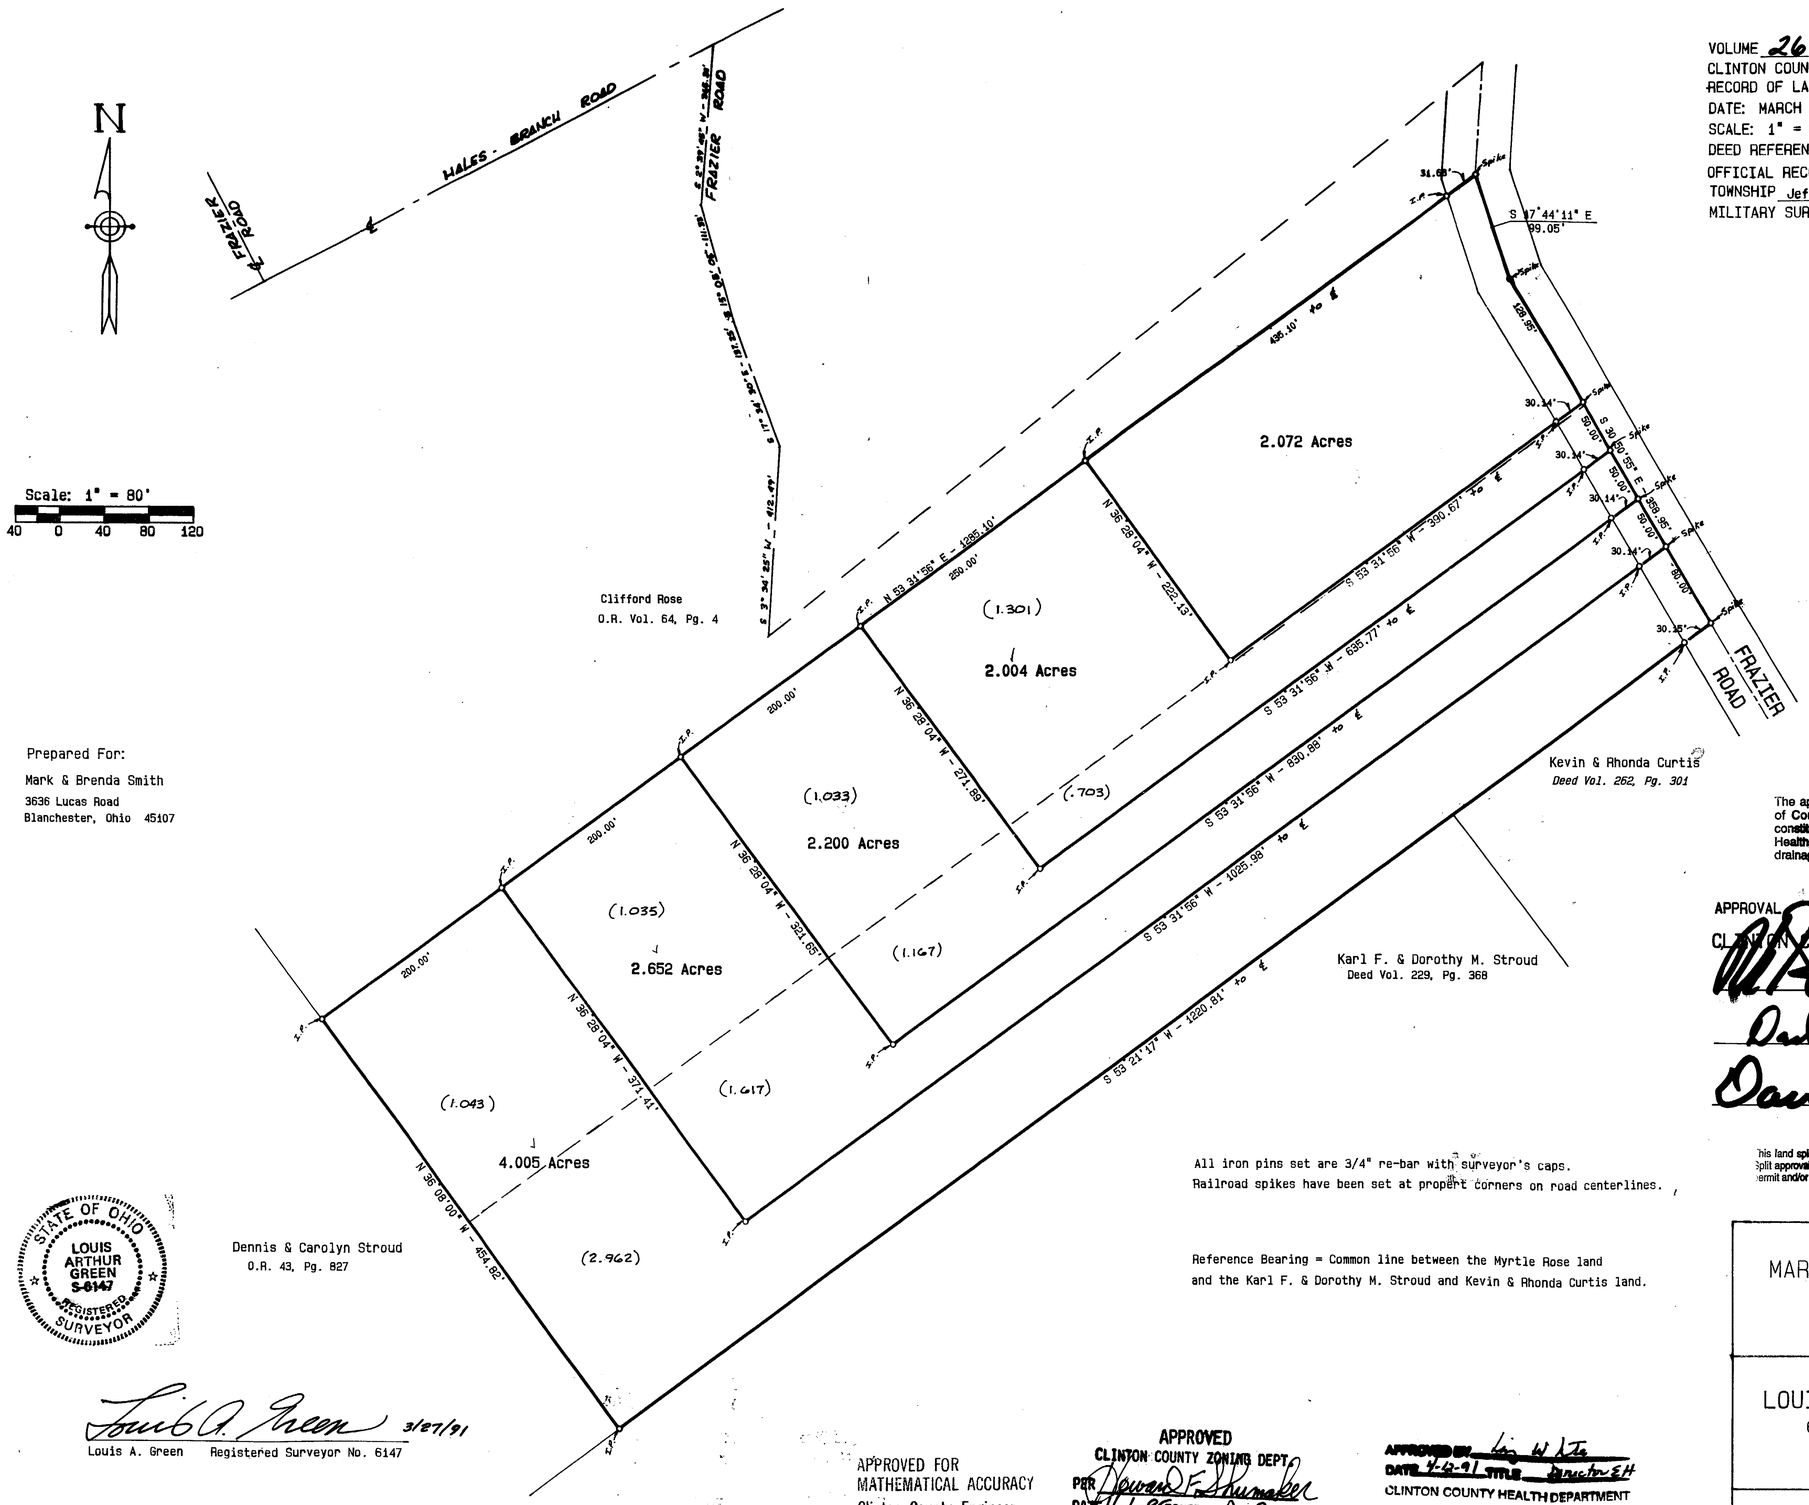

Prepared For:

Mark & Brenda Smith
3636 Lucas Road
Blanchester, Ohio 45107

The approval of this plat by the Board of County Commissioners does not constitute the approval by the Board of Health, roads or streets, zoning and the drainage of this subdivision.

APPROVAL
CLINTON COUNTY COMMISIONERS

Date: 11-1-95

Date: 11-1-95

Date: 11-1-95

This land split is conditionally approved for land transfer. Split approval does NOT constitute approval for a building permit and/or Health Department regulations.

All iron pins set are 3/4" re-bar with surveyor's caps.
Railroad spikes have been set at property corners on road centerlines.

Reference Bearing = Common line between the Myrtle Rose land and the Karl F. & Dorothy M. Stroud and Kevin & Rhonda Curtis land.

STATE OF OHIO
LOUIS ARTHUR GREEN
S-6147
REGISTERED SURVEYOR

Louis A. Green 3/27/91
Louis A. Green Registered Surveyor No. 6147

APPROVED FOR MATHEMATICAL ACCURACY
Clinton County Engineer
Per M. Dickebrand
NOV 1 1995

APPROVED
CLINTON COUNTY ZONING DEPT.
PER Howard F. Shumaker
DATE 11-1-95 ZONED A-2

APPROVED BY Lin W Ite
DATE 4-12-91 TITLE Director EH
CLINTON COUNTY HEALTH DEPARTMENT

SURVEY FOR
MARK & BRENDA SMITH
JEFFERSON TOWNSHIP
CLINTON COUNTY, OHIO

PREPARED BY
LOUIS A. GREEN & ASSOC
684 COUNTRY CLUB DRIVE
XENIA, OHIO 45385
(513) 372-5038

Date:	Scale:	Drawing No.
March 26, 1991	1" = 80'	