CLINTON COUNTY ENGINEER'S RECORD OF LAND DIVISION:

VOLUME 27, PLAT 137

DATE: 10-21-96

PRIOR DEED REFERENCE(S):
D.B. VOLUME 237, PAGE 398

BEARINGS ARE BASED UPON THE S 04° 47' 56" W LINE DENOTED ON THE PLAT OF SURVEY FILED IN VOLUME 22, PLAT 74 OF THE CLINTON COUNTY ENGINEER'S RECORD OF LAND DIVISION.

N 1" = 200'

PLAT OF SURVEY FOR

HESPERIA E. BEVAN

SITUATED IN
MILITARY SURVEY No. 2372
ADAMS TOWNSHIP
CLINTON COUNTY, OHIO

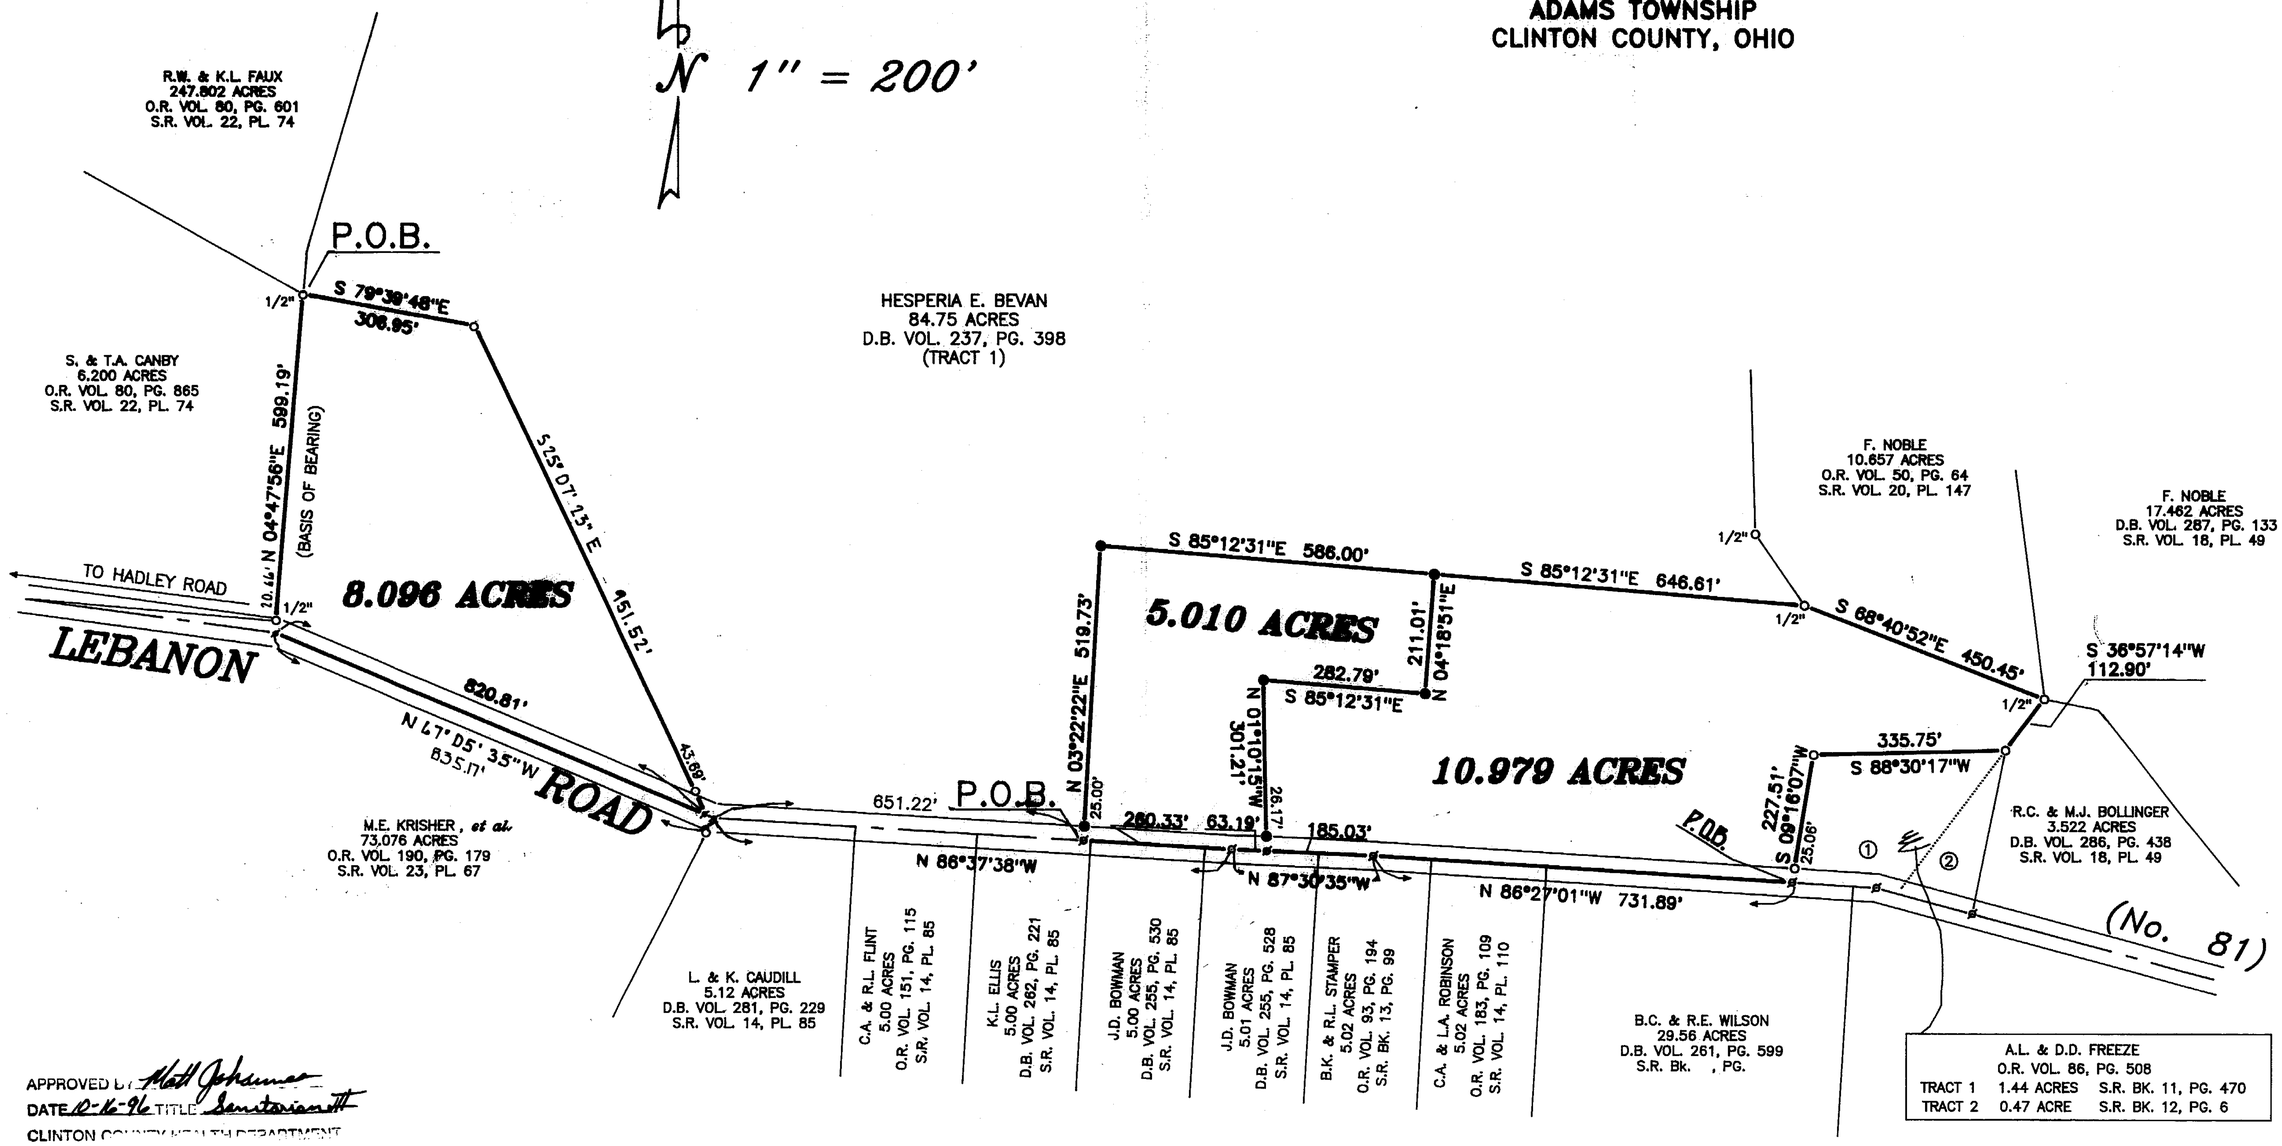

APPROVED BY: Matt Johnson
DATE 10-16-96 TITLE Sanitarian III
CLINTON COUNTY HEALTH DEPARTMENT

LEGEND

- ⊙ P.K. MASONRY NAIL (FOUND)
- △ RAILROAD SPIKE (FOUND)
- ○ 5/8" IRON PIN (FOUND)~UNLESS OTHERWISE DENOTED
- ● 5/8" IRON PIPE (FOUND)~UNLESS OTHERWISE DENOTED
- □ 1" X 18" SQUARE IRON PIPE (FOUND)
- ⊙ HEX BOLT (FOUND)
- ⊘ P.K. MASONRY NAIL (SET)
- ∘ NO MONUMENT SET AT CORNER
- ● 5/8" IRON PIN (SET) W/PLASTIC I.D. CAP
- —X— WOVEN WIRE FENCE ON OR NEAR PROPERTY LINE
- ——— NO EVIDENCE OF OCCUPATION ALONG PROPERTY LINE
- ■ TOWNSHIP LINE MONUMENT

NOTES:

(1) SOURCE DOCUMENTS: DEED REFERENCES & SURVEYS AS SHOWN
(2) MONUMENTS FOUND IN GOOD CONDITION AT TIME OF SURVEY

STATE OF OHIO
BRIAN F. GALLAGHER
6945
REGISTERED SURVEYOR

Brian F. Gallagher
BRIAN F. GALLAGHER, OHIO P. S. 6945

APPROVED
CLINTON COUNTY ZONING OFF.
PER Ronald E. Humphrey
DATE 10-16-96 ZONED A-2

200 0 200 400 600
GRAPHIC SCALE – FEET

SOUTHWEST OHIO LAND SURVEYS
P.O. BOX 201, WILMINGTON, OHIO 45177
(513)-382-0799

DATE: OCT. 8, 1996	CAD. NO. 9632FULL	FILE NO. 96 – 32
REVISIONS:		
SCALE: 1" = 200'	DRAWN BY: DJB	DRWG. NO. 18241914