PROPERTY MAP
CLI-28-3.83
MARION TOWNSHIP
CLINTON COUNTY
V.M.S. 2705

PROPERTY OWNERS

1. THE CLINTON MEMORIAL HOSPITAL FOUNDATION, TRUSTEE
2. ORIS W. SPEARS
3. JESSE J. & JUDITH C. CROMER
4. GREGORY S. & CYNTHIA HEFNER

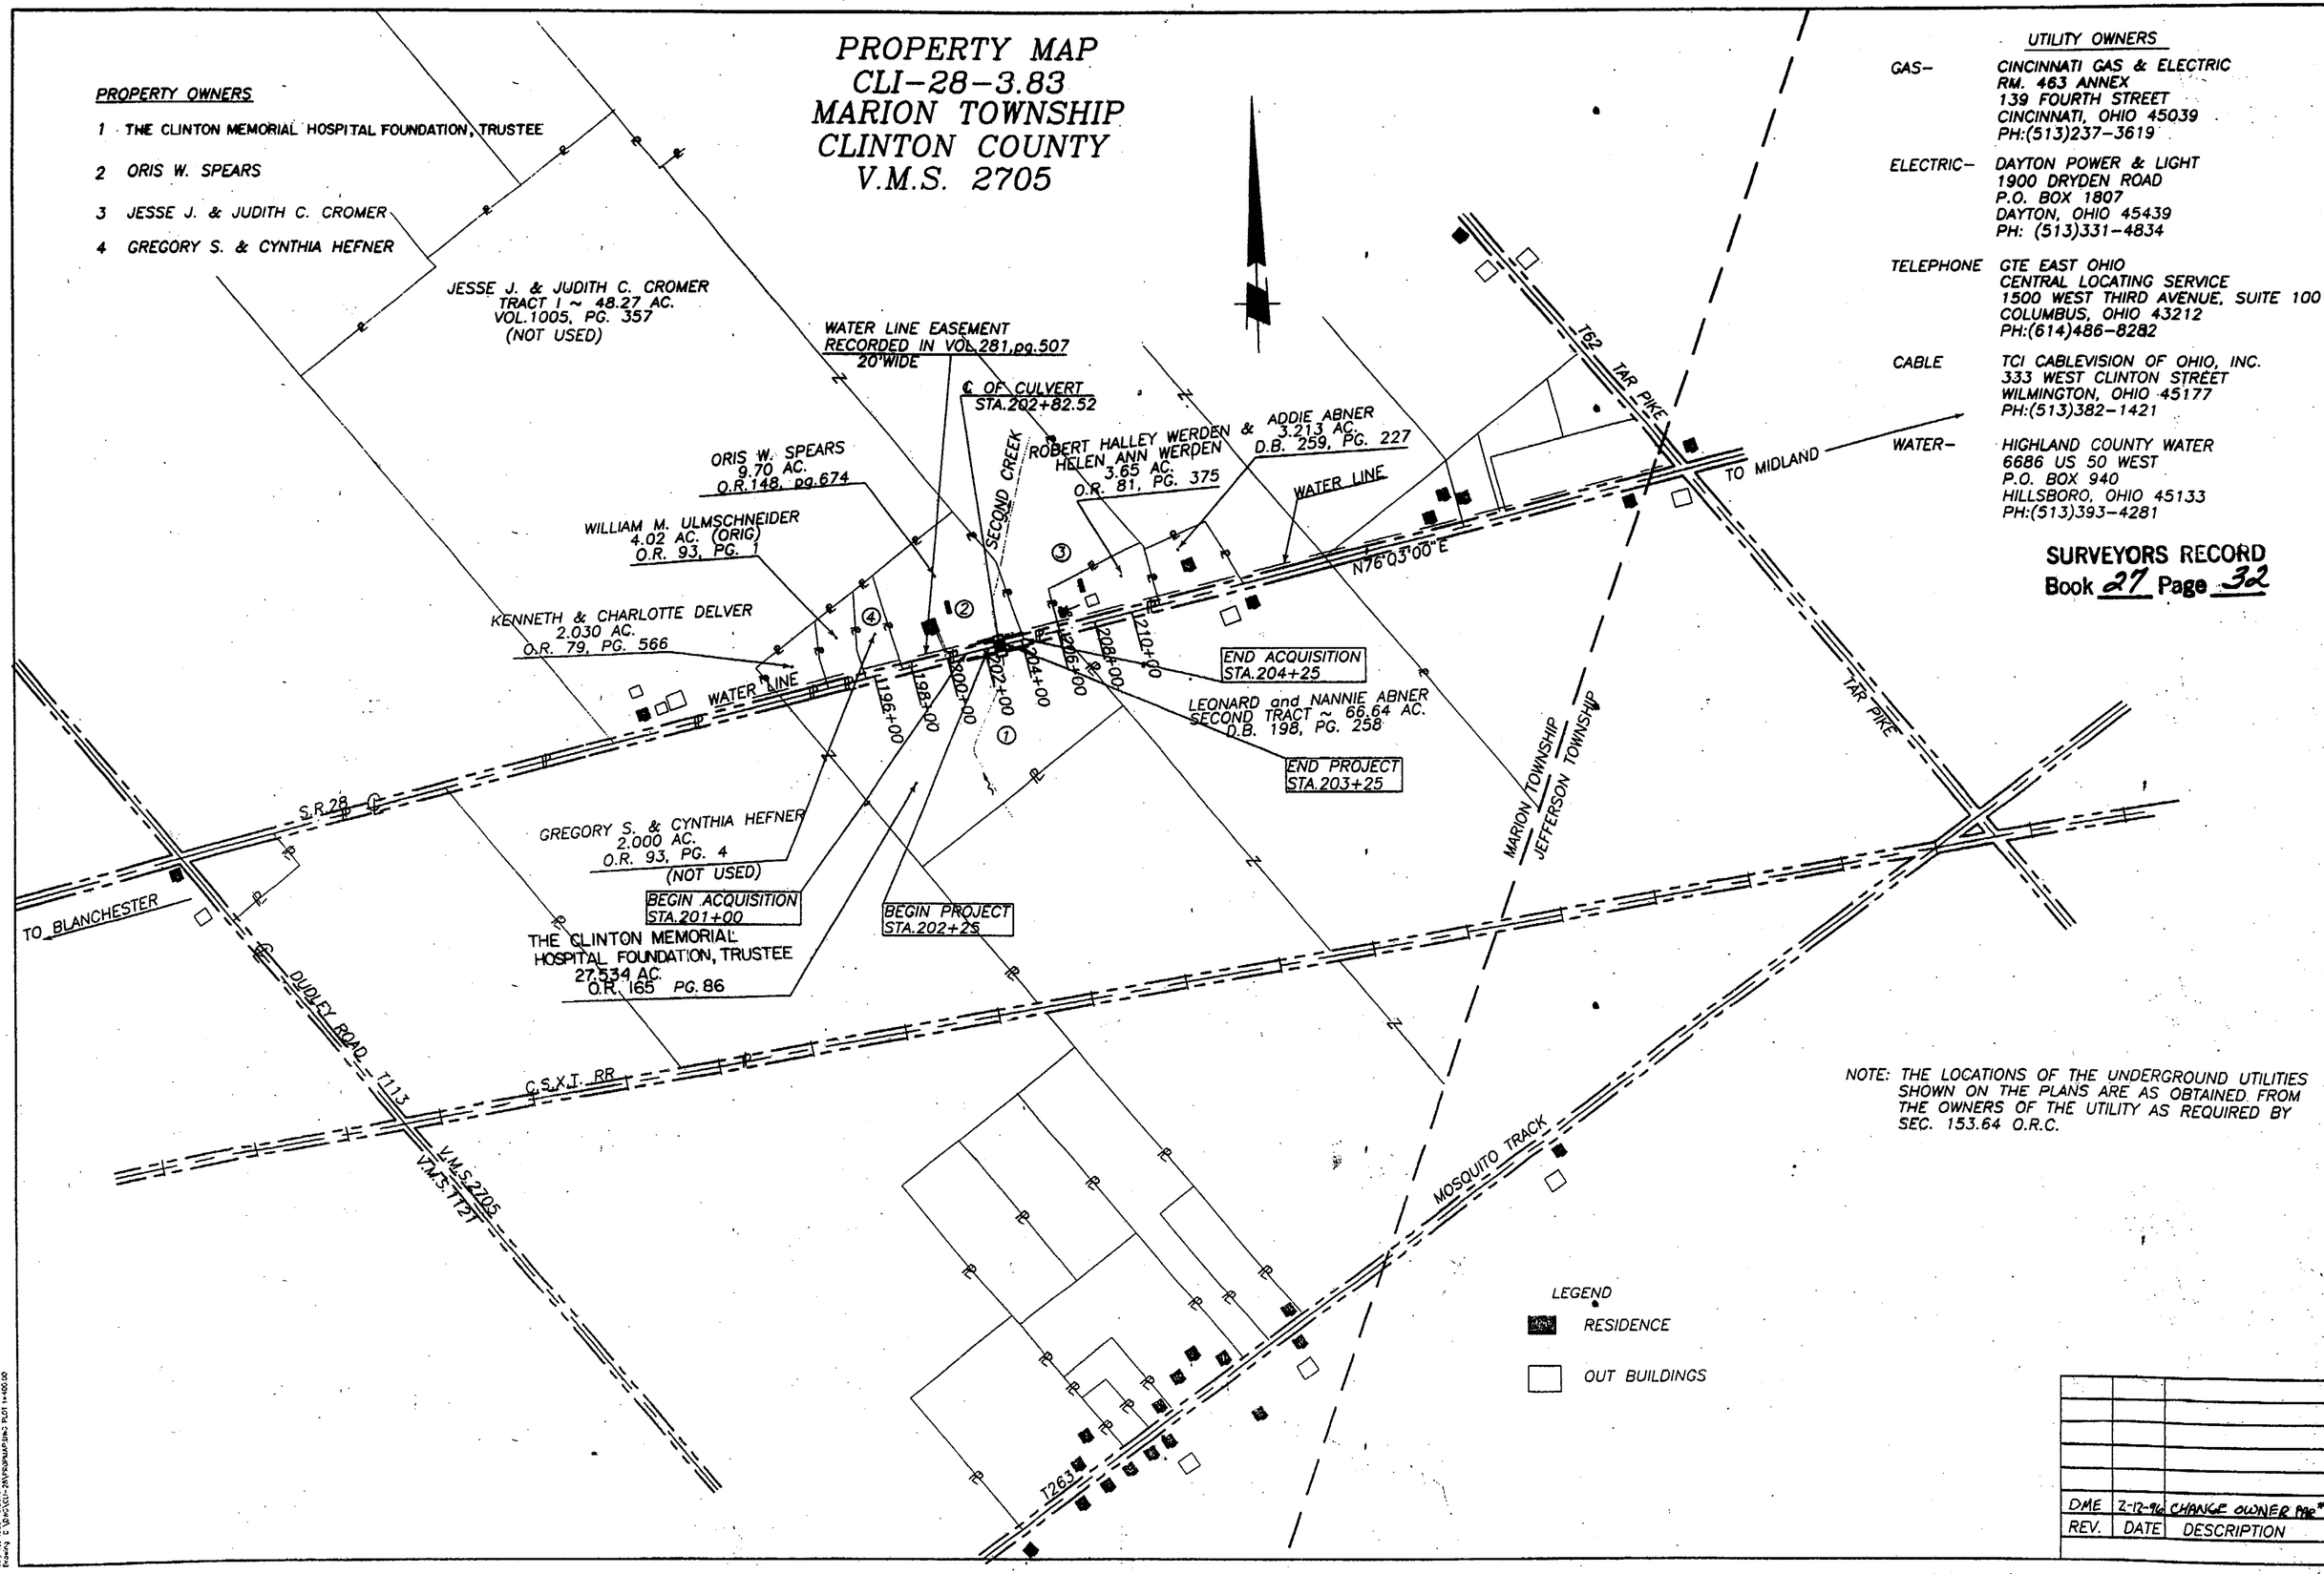

UTILITY OWNERS

GAS–	CINCINNATI GAS & ELECTRIC RM. 463 ANNEX 139 FOURTH STREET CINCINNATI, OHIO 45039 PH:(513)237-3619
ELECTRIC–	DAYTON POWER & LIGHT 1900 DRYDEN ROAD P.O. BOX 1807 DAYTON, OHIO 45439 PH: (513)331-4834
TELEPHONE	GTE EAST OHIO CENTRAL LOCATING SERVICE 1500 WEST THIRD AVENUE, SUITE 100 COLUMBUS, OHIO 43212 PH:(614)486-8282
CABLE	TCI CABLEVISION OF OHIO, INC. 333 WEST CLINTON STREET WILMINGTON, OHIO 45177 PH:(513)382-1421
WATER–	HIGHLAND COUNTY WATER 6686 US 50 WEST P.O. BOX 940 HILLSBORO, OHIO 45133 PH:(513)393-4281

SURVEYORS RECORD
Book 27 Page 32

NOTE: THE LOCATIONS OF THE UNDERGROUND UTILITIES SHOWN ON THE PLANS ARE AS OBTAINED FROM THE OWNERS OF THE UTILITY AS REQUIRED BY SEC. 153.64 O.R.C.

SCALE IN FEET 0 400 800

FEDERAL PROJECT NO. S7P

STATE PROJECT NO. 08305(0)

PROPERTY MAP

CLI-28-3.83

2/3

REV.	DATE	DESCRIPTION
DME	2-12-96	CHANGE OWNER PAR #1

21/22