CLINTON COUNTY ENGINEER'S
RECORD OF LAND SURVEYS
VOLUME 29 PLAT 133
DEED REFERENCE:
O.R. Volume 7, Page 284

THIS SUB[illegible] WITHIN A [illegible] NUMBER [illegible] THE FLOOD HAZAR[illegible]

Clinton County Regional [illegible]
Clinton County Flood [illegible]
Regulation Adm[illegible]

OR (IS NOT) [illegible] HAZARD BOUNDARY MAP

Kenneth Schaublin II/CJM
8-10-98

APPROVALS

I hereby approve this plat on Aug. 6, 1998.
[signature]
Clinton County Health Commissioner

I hereby approve this plat on August 6, 1998.
Howard F. Shumaker - C.I.
Zoning Inspector

I hereby approve this plat on _____, 19__.
Clinton County Engineer

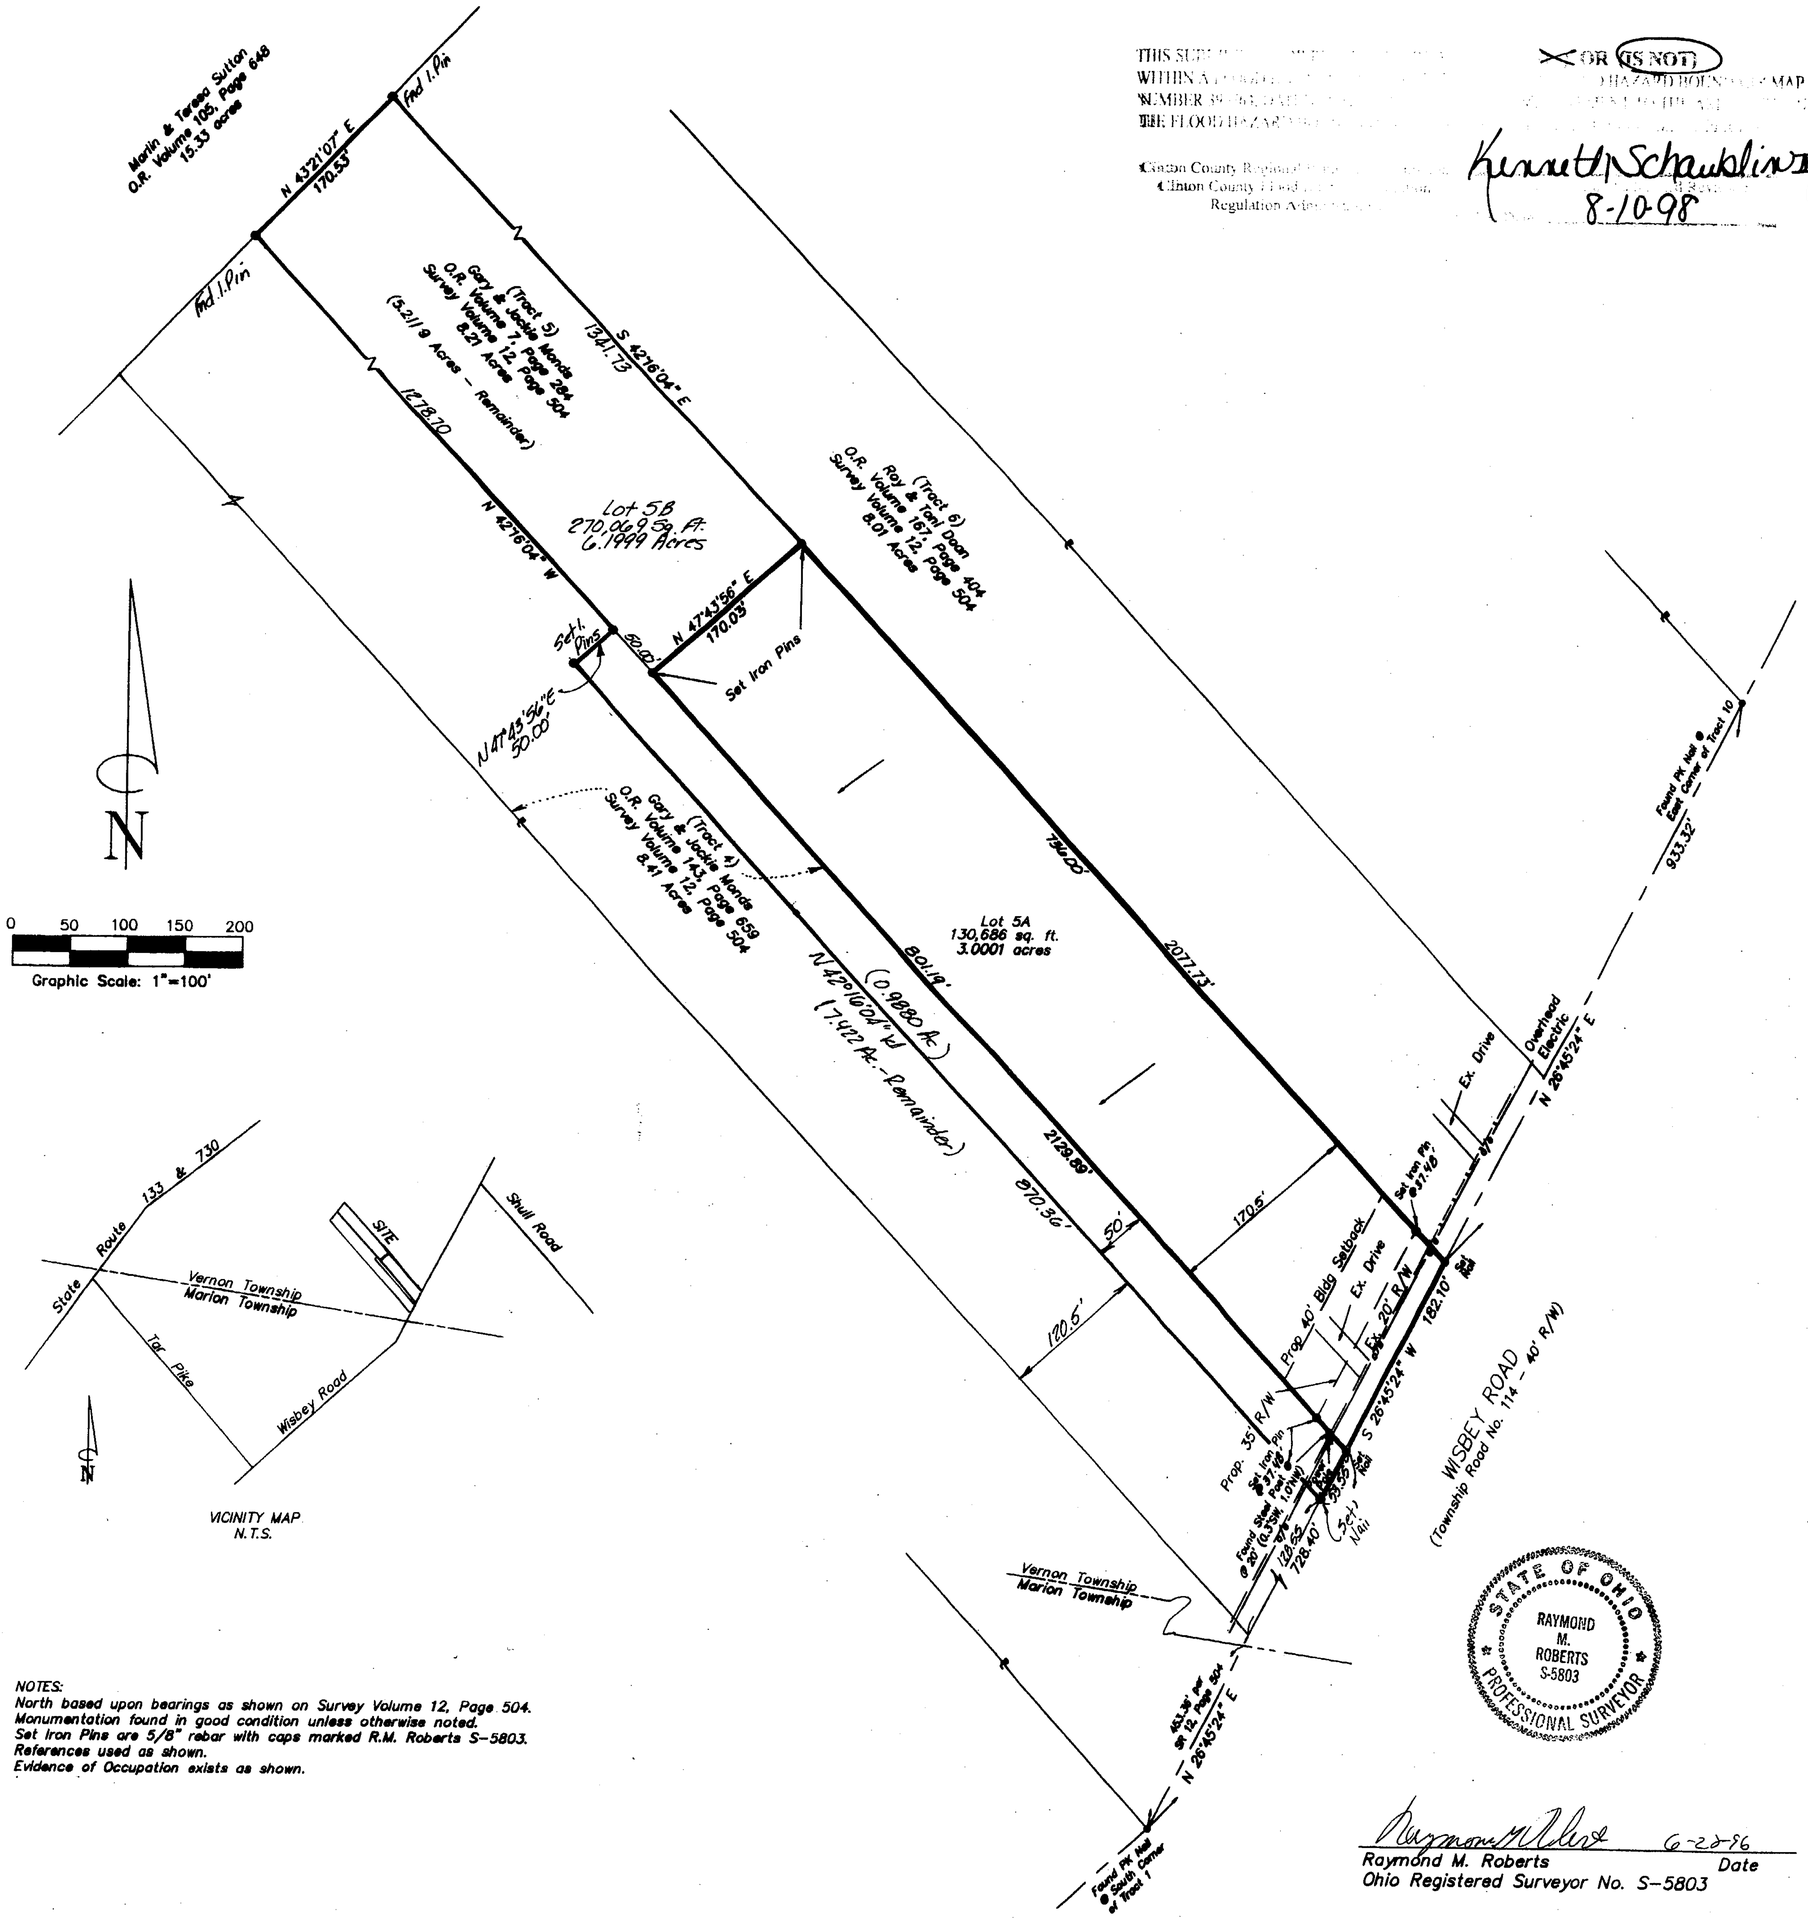

VICINITY MAP
N.T.S.

APPROVED FOR
MATHEMATICAL ACCURACY
CLINTON COUNTY ENGINEER
Per [signature]
August 6, 1998

APPROVED FOR ACCURACY
Clinton County Engineers Map Dept.
Date: _____ Survey Vol: _____ Page: _____
Per: _____

APPROVED
CLINTON COUNTY ZONING DEPT.
PER Howard F. Shumaker
DATE 8-6-98 ZONED A-1

STATE OF OHIO
RAYMOND M. ROBERTS
S-5803
PROFESSIONAL SURVEYOR

NOTES:
North based upon bearings as shown on Survey Volume 12, Page 504.
Monumentation found in good condition unless otherwise noted.
Set Iron Pins are 5/8" rebar with caps marked R.M. Roberts S-5803.
References used as shown.
Evidence of Occupation exists as shown.

[signature] 6-28-96
Raymond M. Roberts Date
Ohio Registered Surveyor No. S-5803

Survey and Minor Subdivision for
GARY & JACKIE MONDS
Part of Military Survey No. 2706
Vernon Township, Clinton County, Ohio

Advanced Surveying
A Division of Advanced Enterprises, Inc.
P.O.Box 893 Wilmington, Ohio 45177 (513)383-2677

Date: June 24, 1996	Sheet 1 of 1
Scale: 1"=100'	Job No. 96-172

Rev 8-6-98 - Lot 5B