CLINTON COUNTY ENGINEERS
RECORD OF LAND DIVISION
VOLUME 29 PLAT NO. 26
DATE 6-18-1998
SCALE 1" = 20'

DEED REFERENCE
VOLUME 140 PAGE 94
TOWNSHIP CITY OF WILMINGTON
MILITARY SURVEY NO. 2471

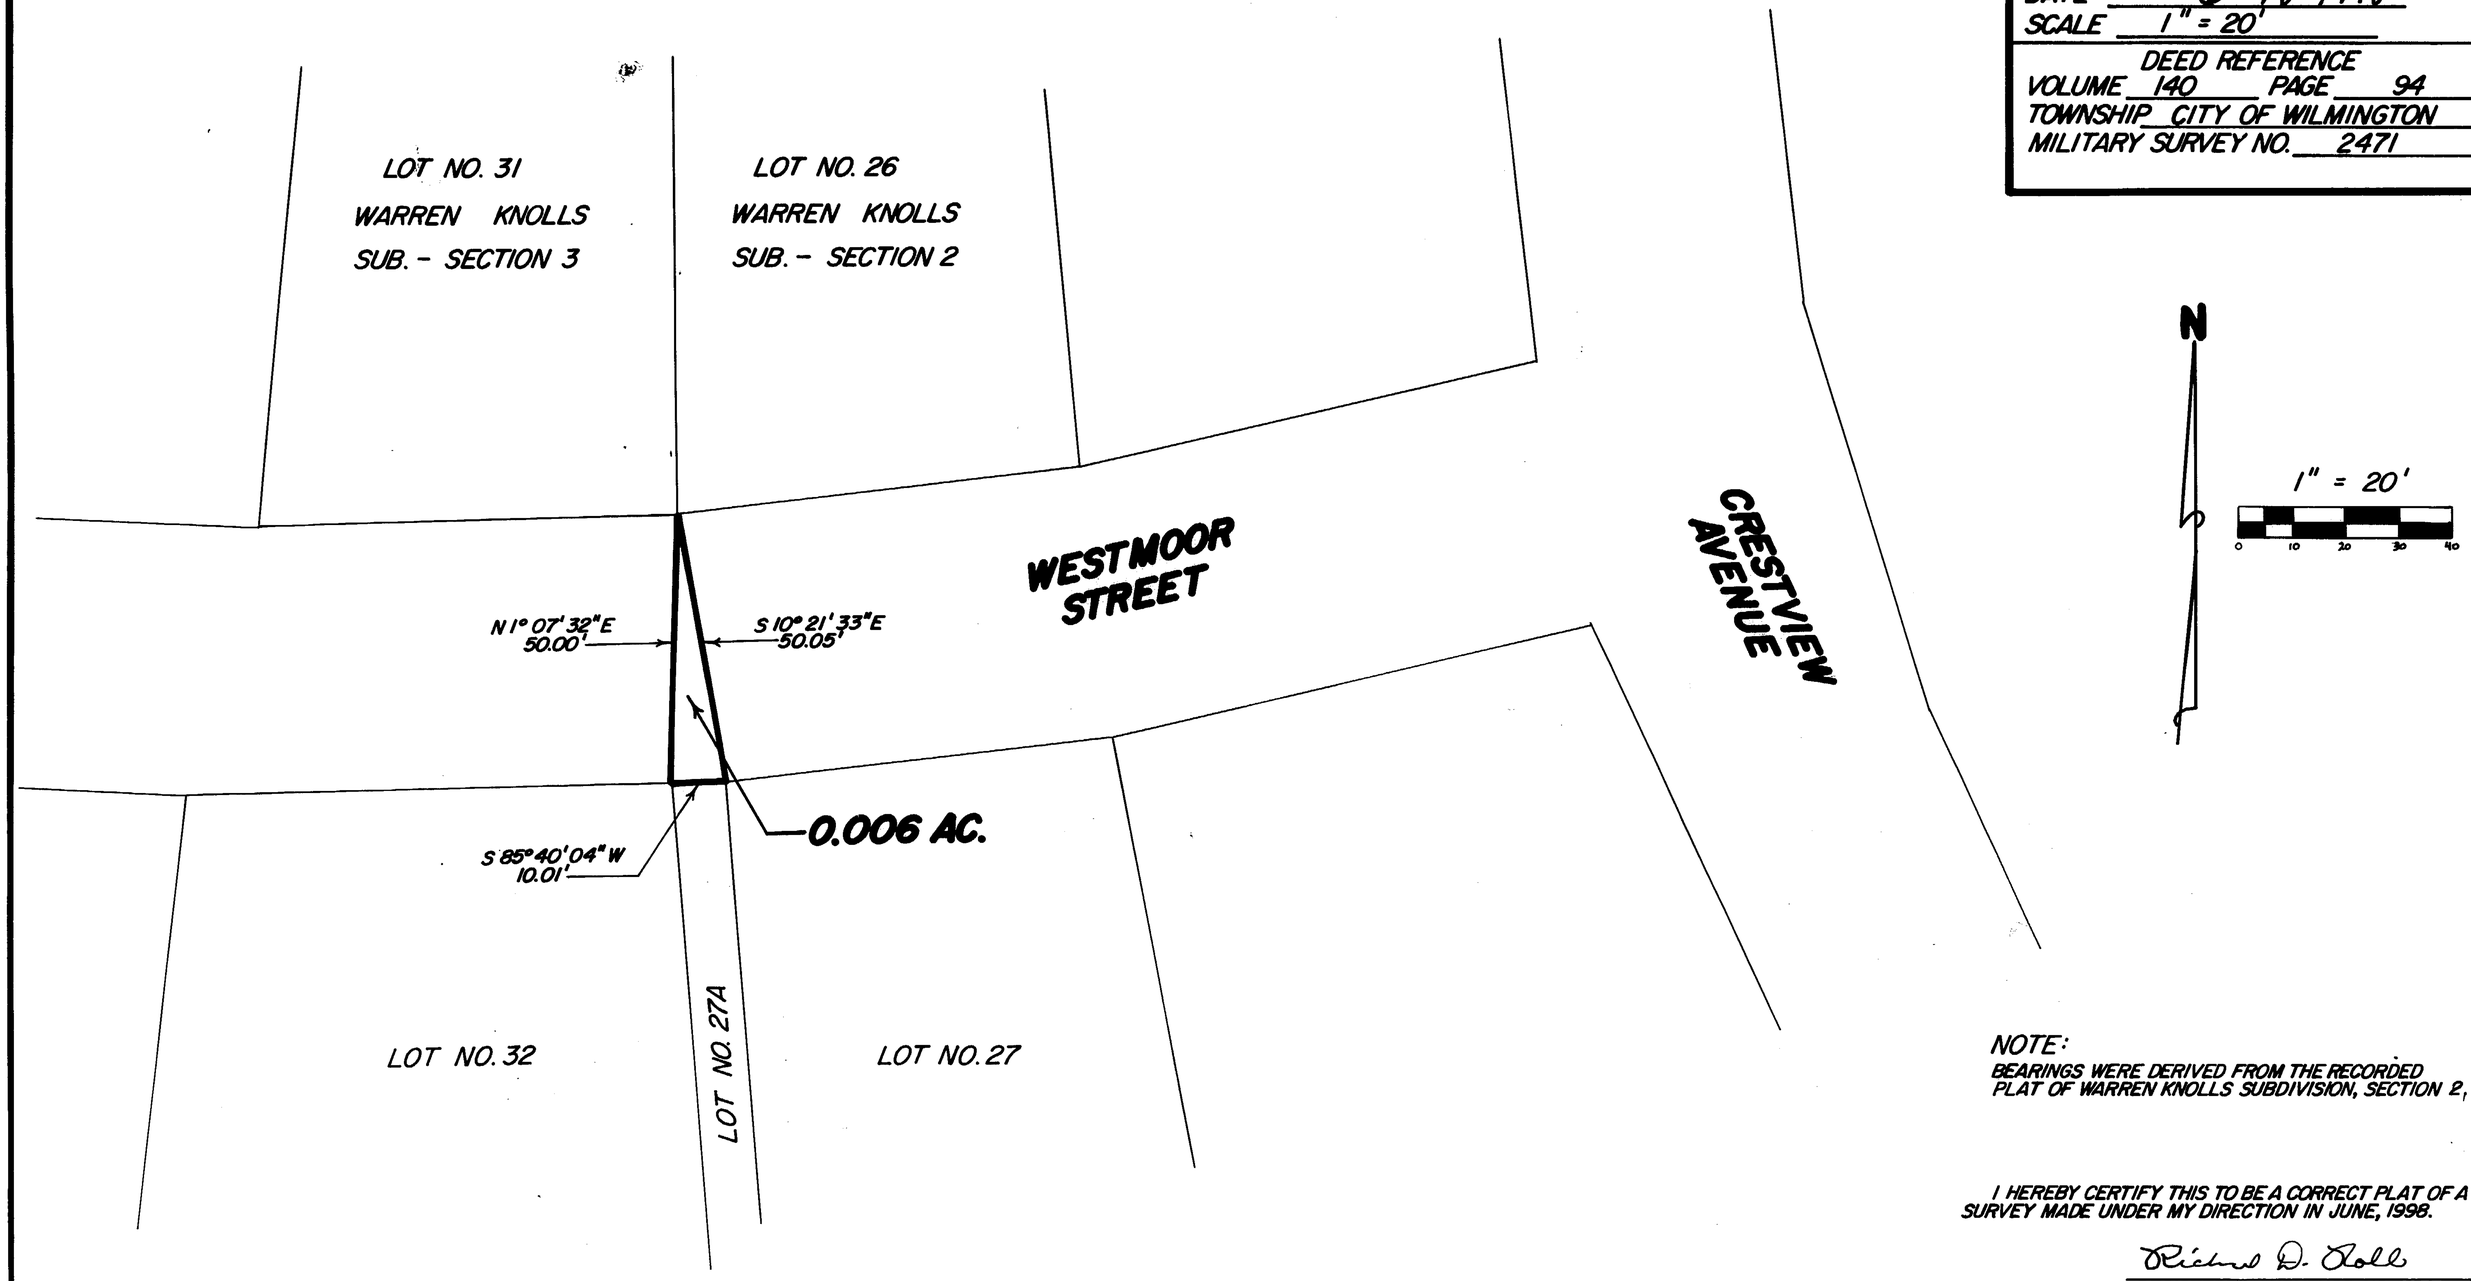

NOTE:
BEARINGS WERE DERIVED FROM THE RECORDED PLAT OF WARREN KNOLLS SUBDIVISION, SECTION 2,

I HEREBY CERTIFY THIS TO BE A CORRECT PLAT OF A SURVEY MADE UNDER MY DIRECTION IN JUNE, 1998.

Richard D. Roll
REGISTERED SURVEYOR NO. 4957

STATE OF OHIO
RICHARD D. ROLL
4957
REGISTERED
SURVEYOR

SURVEY PLAT OF
PART OF **CLIFTON J. & ALMA T. WARREN** LANDS
SITUATED IN
MILITARY SURVEY NO. 2471
CITY OF WILMINGTON
CLINTON COUNTY, OHIO

Clinco & Sutton SURVEYORS
111 EAST SUGARTREE ST.
P.O. BOX 241
WILMINGTON, OH 45177

SCALE:	DRAWN BY:	CHECKED BY:
1" = 20'	MSH	RDR

DATE: 6-11-98 DRWG. C-8412